



6123 LYONS ROAD, COCONUT CREEK, FL 33073 Tel: (954) 949-3000 Fax : (954) 928-8921

MERRICK
PEMBROKE PINES, FLORIDA
4-UNIT BUILDING
TYPE A

MERRICK 4-UNIT BUILDING TYPE A

D.R. HORTON®
America's Builder
www.drhorton.com
©COPYRIGHT 2004

SPECIALTY ENGINEERING
CONSULTANTS, Inc.
1509 SW 30th AVE.
SUITE #20
BOYNTON BEACH, FL 33426
DADE - BROWARD - PALM BEACH
FL. CA. #009217
561 - 752 - 5440 OFFICE
561 - 752 - 5542 FAX

6123 LYONS ROAD, COCONUT CREEK, FL 33073 Tel: (954) 949-3079 Fax: (954) 928-8921

I:\DR HORTON\MERRICK TOWNHOMES\BUILDING 4\FLEX-AREA\F4




1 1st Flr
3/16" = 1'-0"

1ST FLOOR BUILDING PLANS

SHEET INFORMATION
4- UNIT
BUILDING
TYPE A

PROJECT INFORMATION
MERRICK
PEMBROKE PINES, FLORIDA

D.R. HORTON
America's Builder
www.drhorton.com
6123 LYONS ROAD, COCONUT CREEK, FL 33073 Tel: (954) 949-3079 Fax: (954) 928-8921

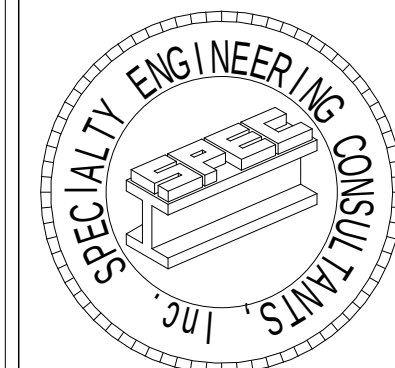

SPECIALTY ENGINEERING
CONSULTANTS, Inc

1599 SW 30th AVE.
SUITE #20
BOYNTON BEACH, FL 33426

DADE - BROWARD - PALM BEACH
FL. CA. #009217

561 - 752 - 5440 OFFICE
561 - 752 - 5542 FAX

FILE NAME.

SCALE

DATE 1/13/2020

RVD. BY

DRWN. BY

REVISION

2/15/2021

SEAL
D. ADAM LeBLANC, PE FL #77012

SHEET #

A-1

I:\DR HORTON\MERRICK TOWNHOMES\BUILDING 4\FLEX-AREA\F4

1 2nd Flr
3/16" = 1'-0"




2ND FLOOR BUILDING PLANS

SHEET INFORMATION
4- UNIT
BUILDING
TYPE A

PROJECT INFORMATION
MERRICK
PEMBROKE PINES, FLORIDA

D.R. HORTON®
America's Builder
www.drhorton.com
6123 LYONS ROAD, COCONUT CREEK, FL 33073 Tel: (954) 949-3079 Fax: (954) 928-8921

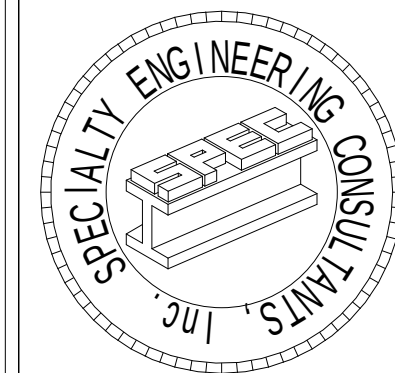

SPECIALTY ENGINEERING
CONSULTANTS, Inc

1599 SW 30th AVE.
SUITE #20
BOYNTON BEACH, FL 33426

DADE - BROWARD - PALM BEACH
FL. CA. #009217

561 - 752 - 5440 OFFICE
561 - 752 - 5542 FAX

FILE NAME.

SCALE

DATE 1/13/2020

RVD. BY

DRWN. BY

REVISION


2/15/2021

SEAL
D. ADAM LeBLANC, PE FL #77012

SHEET #

A-2

I:\DR HORTON\MERRICK TOWNHOMES\BUILDING 4-PLEX-AREA 1.vr

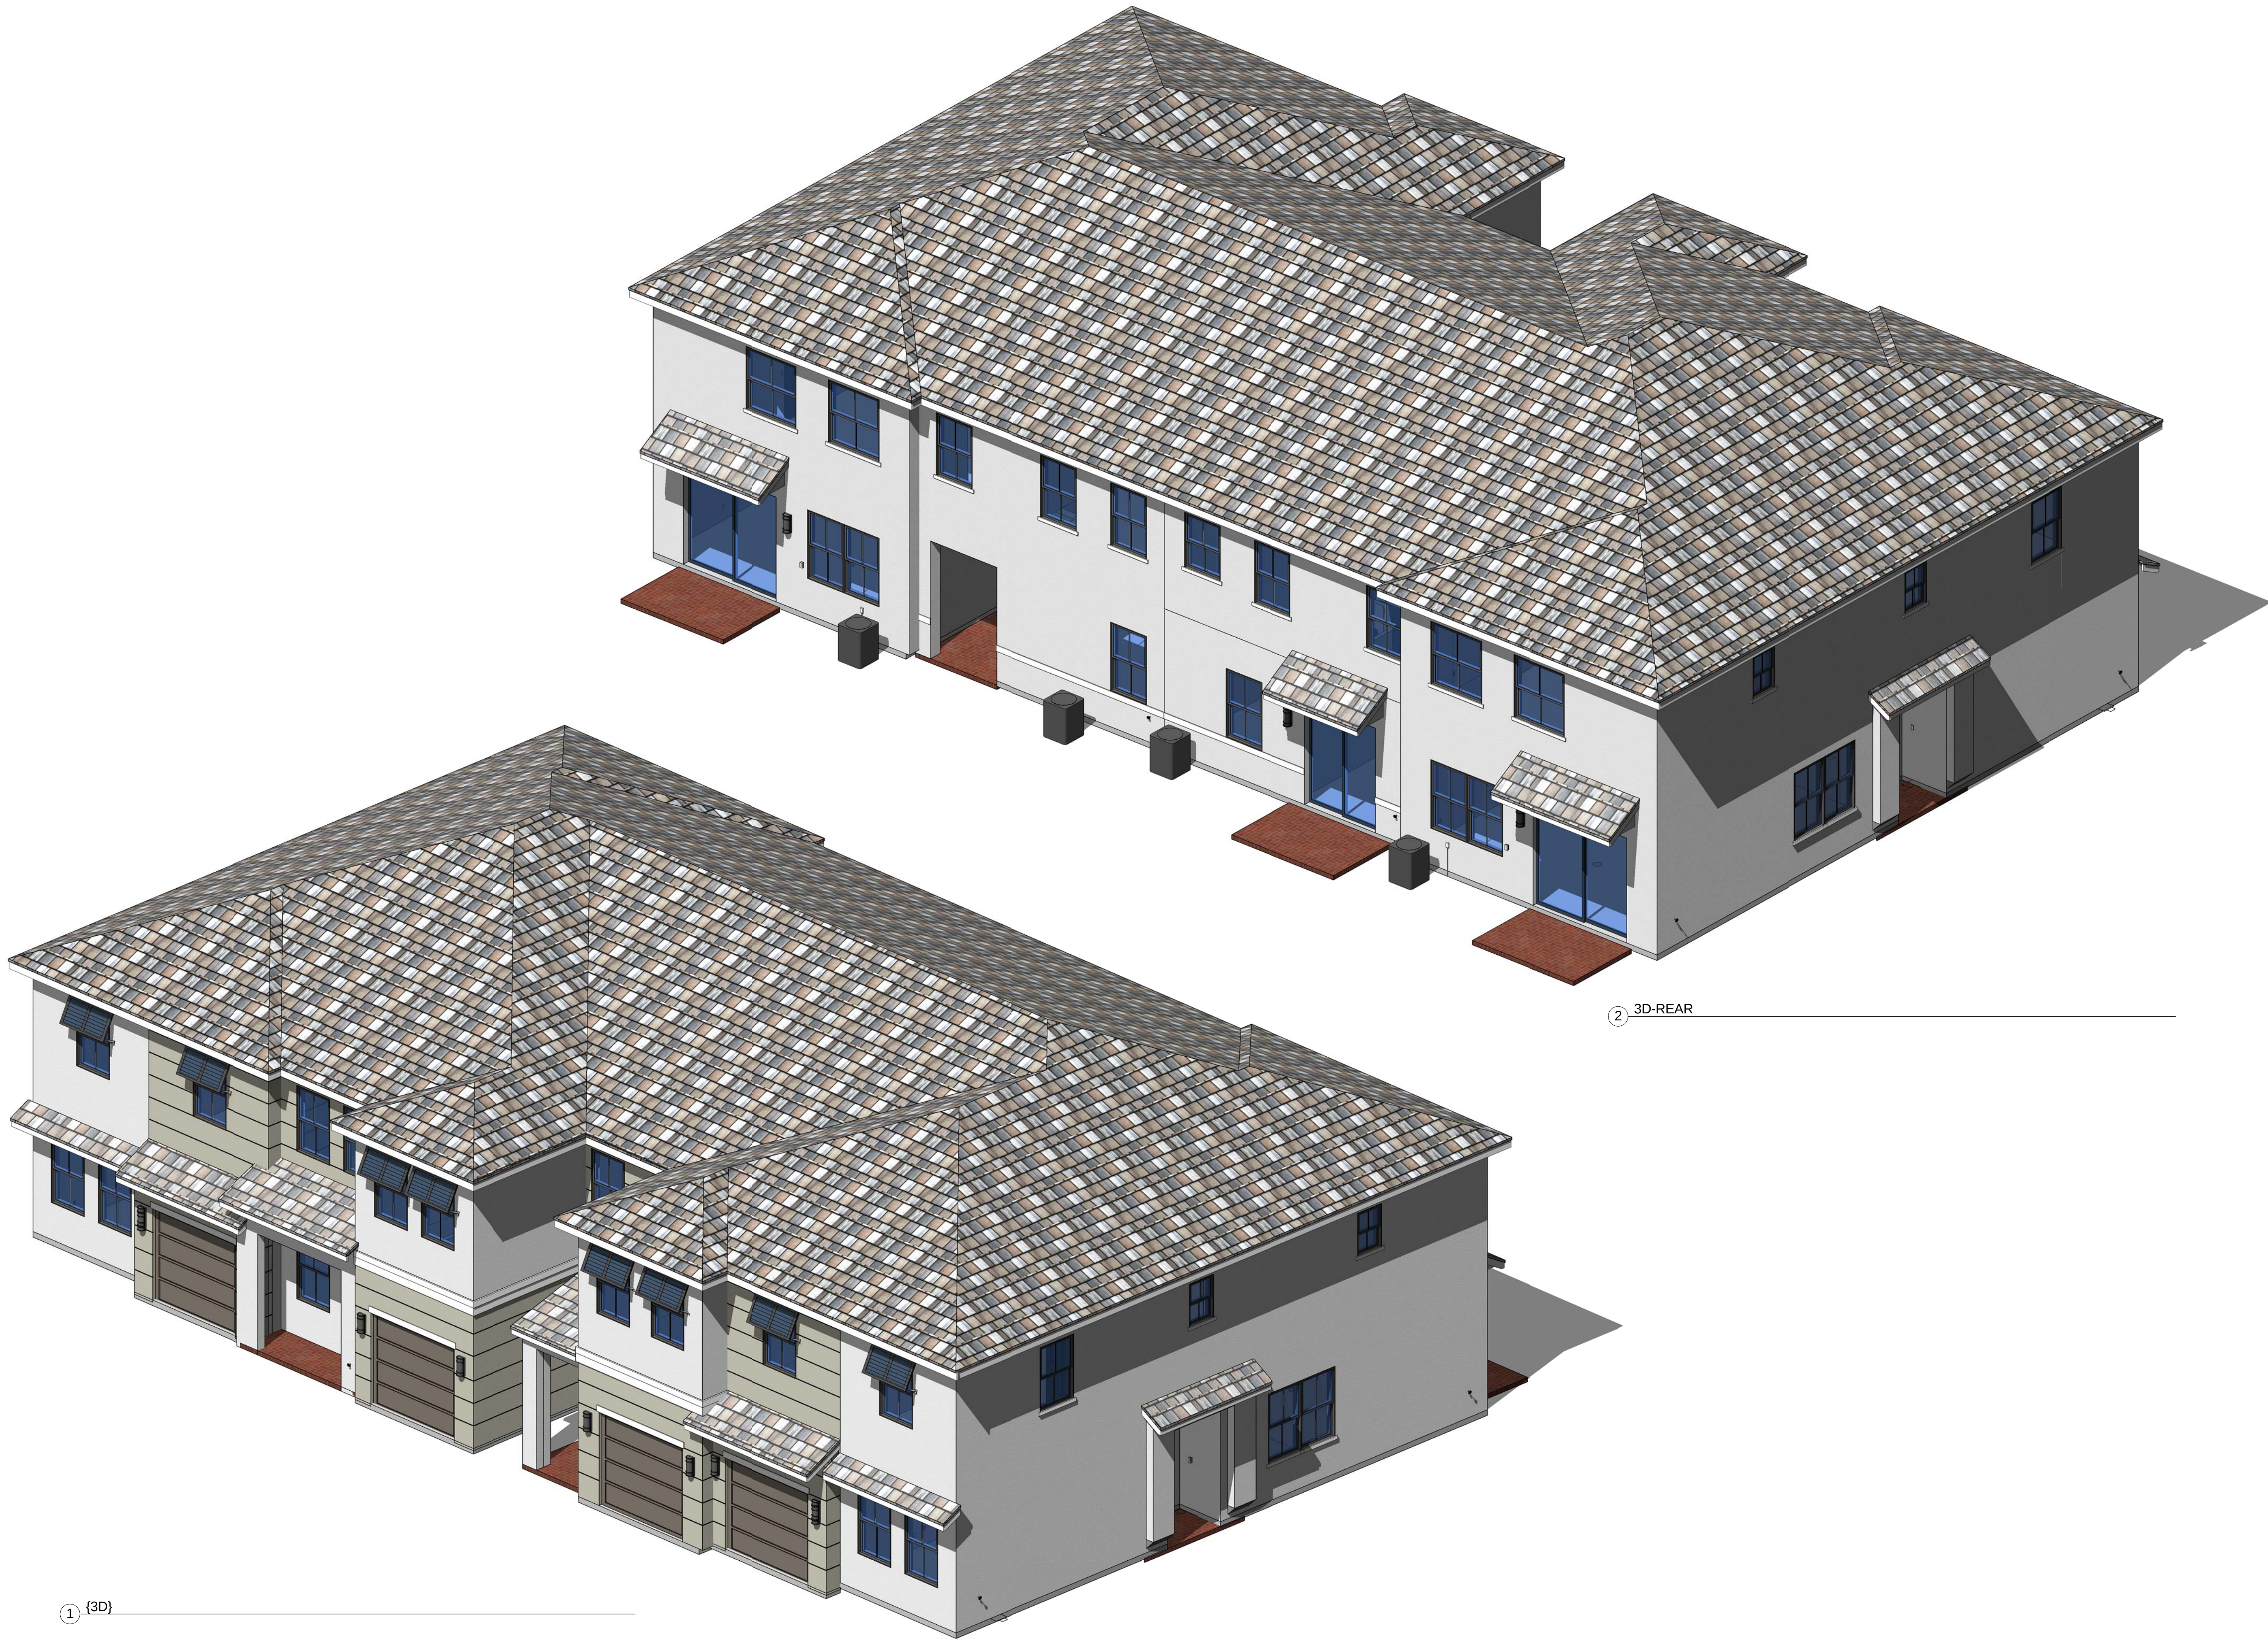


3D ELEVATION

SHEET INFORMATION
4- UNIT
BUILDING
TYPE A

PROJECT INFORMATION
MERRICK
PEMBROKE PINES, FLORIDA

D.R. HORTON[®]
America's Builder
www.drhorton.com
6123 LYONS ROAD, COCONUT CREEK, FL 33073 Tel: (954) 949-3079 Fax: (954) 928-8921

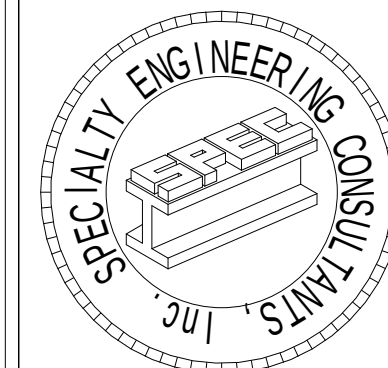

SPECIALTY ENGINEERING
CONSULTANTS, Inc.

1599 SW 30th AVE.
SUITE #20
BOYNTON BEACH, FL 33426

DADE - BROWARD - PALM BEACH
FL, CA, #009217

561 - 752 - 5440 OFFICE
561 - 752 - 5542 FAX

FILE NAME:

SCALE

DATE 1/13/2020

RVD. BY

DRWN. BY

REVISION

2/15/2021

SEAL
D. ADAM LeBLANC, PE FL #77012

SHEET #

A-4



6123 LYONS ROAD, COCONUT CREEK, FL 33073 Tel: (954) 949-3000 Fax : (954) 928-8921

MERRICK


PEMBROKE PINES, FLORIDA

4-UNIT BUILDING TYPE B


MERRICK 4-UNIT BUILDING TYPE B



6123 LYONS ROAD, COCONUT CREEK, FL 33073 Tel: (954) 949-3079 Fax: (954) 928-8921

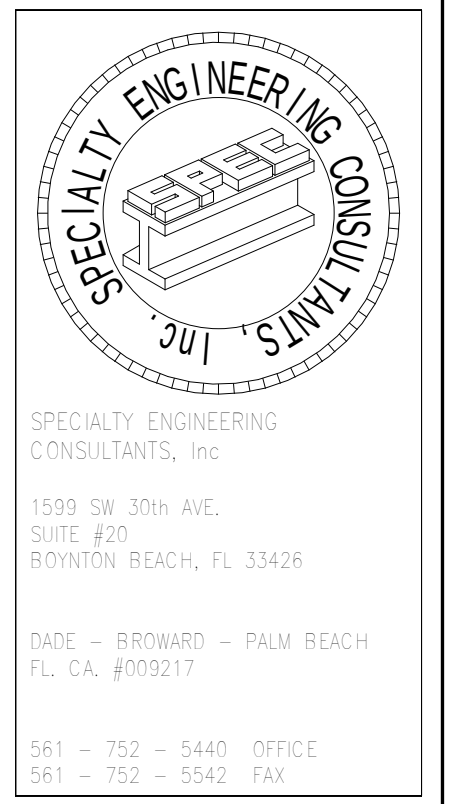

I:\DR HORTON\MERRICK TOWNHOMES\BUILDING 4\FLEX-B.MV

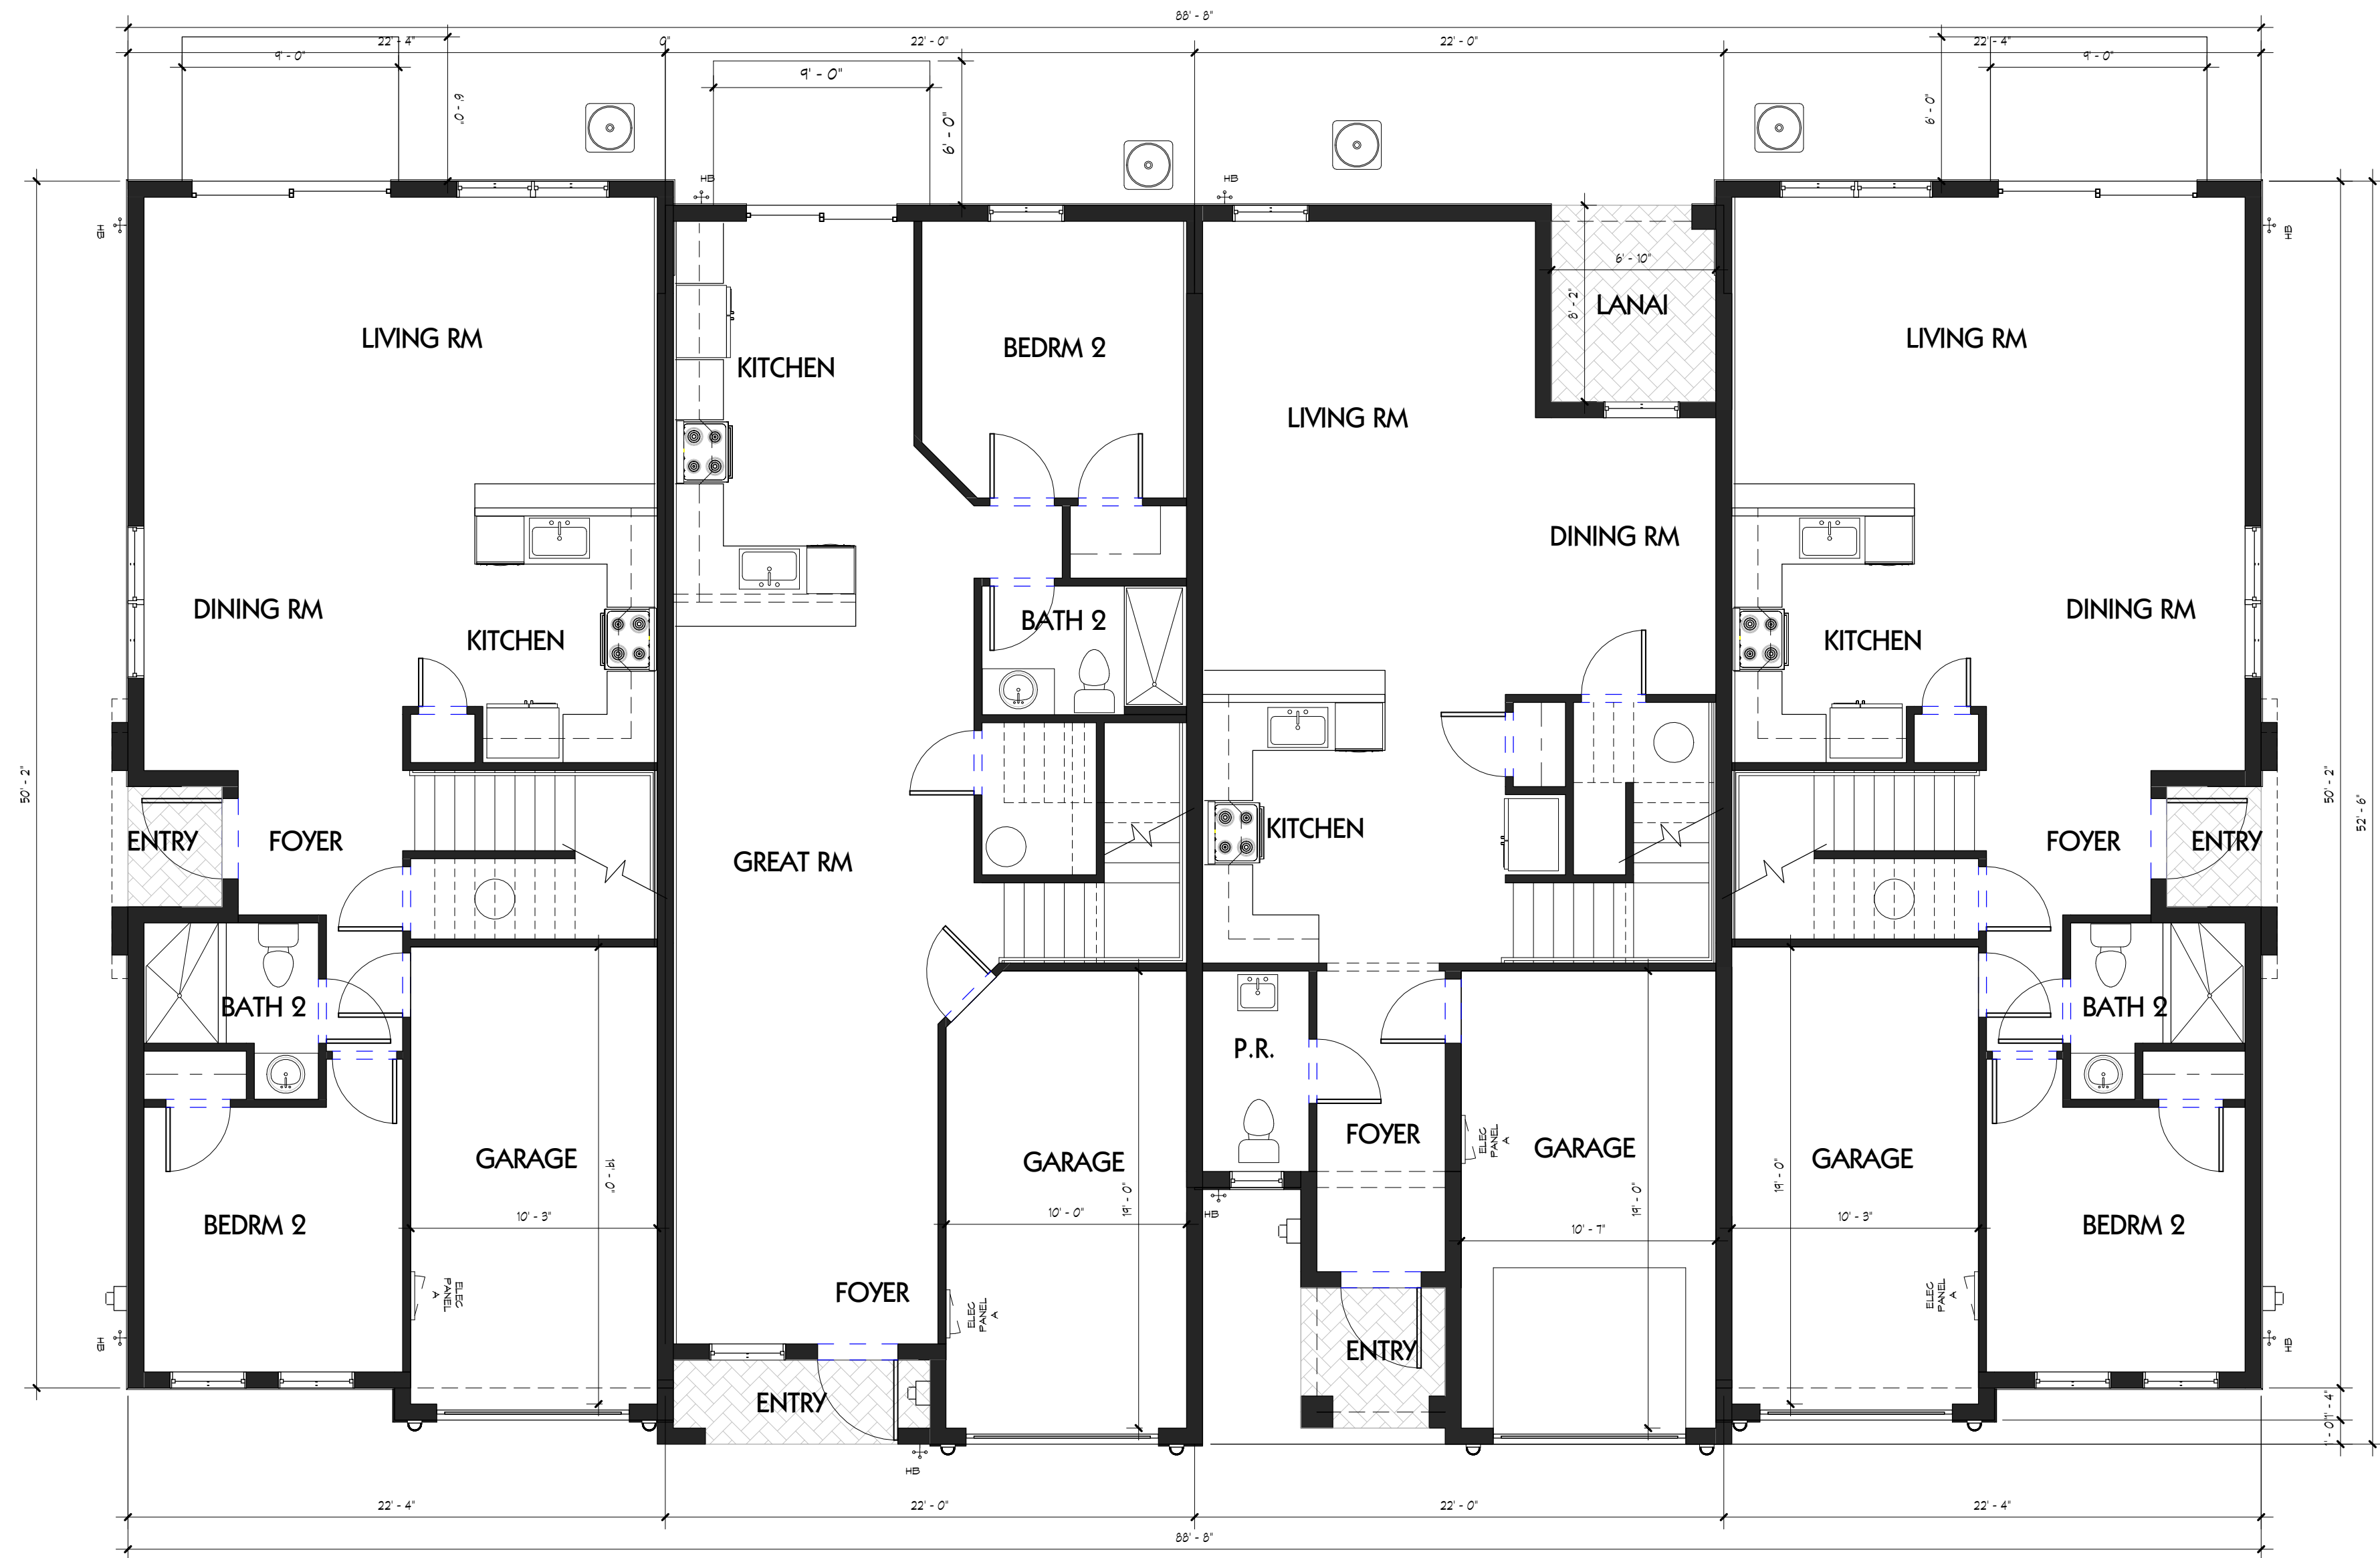

UNIT DR 1955 UNIT CR 1926 UNIT AR 1731 UNIT DL 1955

1 1st Flr
3/16" = 1'-0"

DH
Horton

Label
NYSE

DR·HORTON®

America's Builder

www.drhorton.com

6123 LYONS ROAD, COCONUT CREEK, FL 33073 Tel: (954) 949-3079 Fax: (954) 928-8921

SPECIALTY ENGINEERING
CONSULTANTS, Inc.

SEAL

1599 SW 30th AVE.
SUITE #20
BOYNTON BEACH, FL 33426

DADE - BROWARD - PALM BEACH
FL, CA, #009217

561 - 752 - 5440 OFFICE
561 - 752 - 5542 FAX

FILE NAME.
SCALE
DATE 1/13/2020
RVD. BY
DRWN. BY

REVISION
2/15/2021

SEAL
D. ADAM LeBLANC, PE FL #77012

SHEET #
A-1

1ST FLOOR BUILDING PLANS

PROJECT INFORMATION
MERRICK
PEMBROKE PINES, FLORIDA

SHEET INFORMATION
4- UNIT
BUILDING
TYPE B

I:\DR HORTON\MERRICK TOWNHOMES\BUILDING 4\PEX-B.MV

① 2nd Flr
3/16" = 1'-0"




2ND FLOOR BUILDING PLANS

SHEET INFORMATION
4- UNIT
BUILDING
TYPE B

PROJECT INFORMATION
MERRICK
PEMBROKE PINES, FLORIDA

D.R. HORTON®
America's Builder
www.drhorton.com
6123 LYONS ROAD, COCONUT CREEK, FL 33073 Tel: (954) 949-3079 Fax: (954) 928-8921

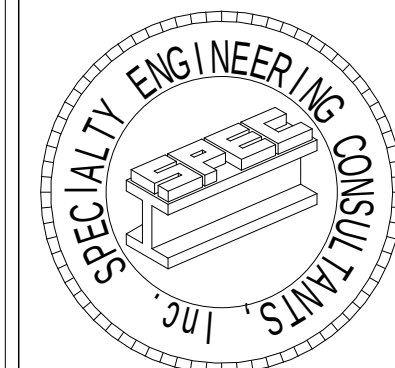

SPECIALTY ENGINEERING
CONSULTANTS, Inc

1599 SW 30th AVE.
SUITE #20
BOYNTON BEACH, FL 33426

DADE - BROWARD - PALM BEACH
FL. CA. #009217

561 - 752 - 5440 OFFICE
561 - 752 - 5542 FAX

FILE NAME.

SCALE

DATE 1/13/2020

RVD. BY

DRWN. BY

REVISION


2/15/2021

SEAL
D. ADAM LeBLANC, PE FL #77012

SHEET #

A-2

1\DR HORTONMERRICK TOWNHOMES\BUILDING 4\PLEX-B.MV

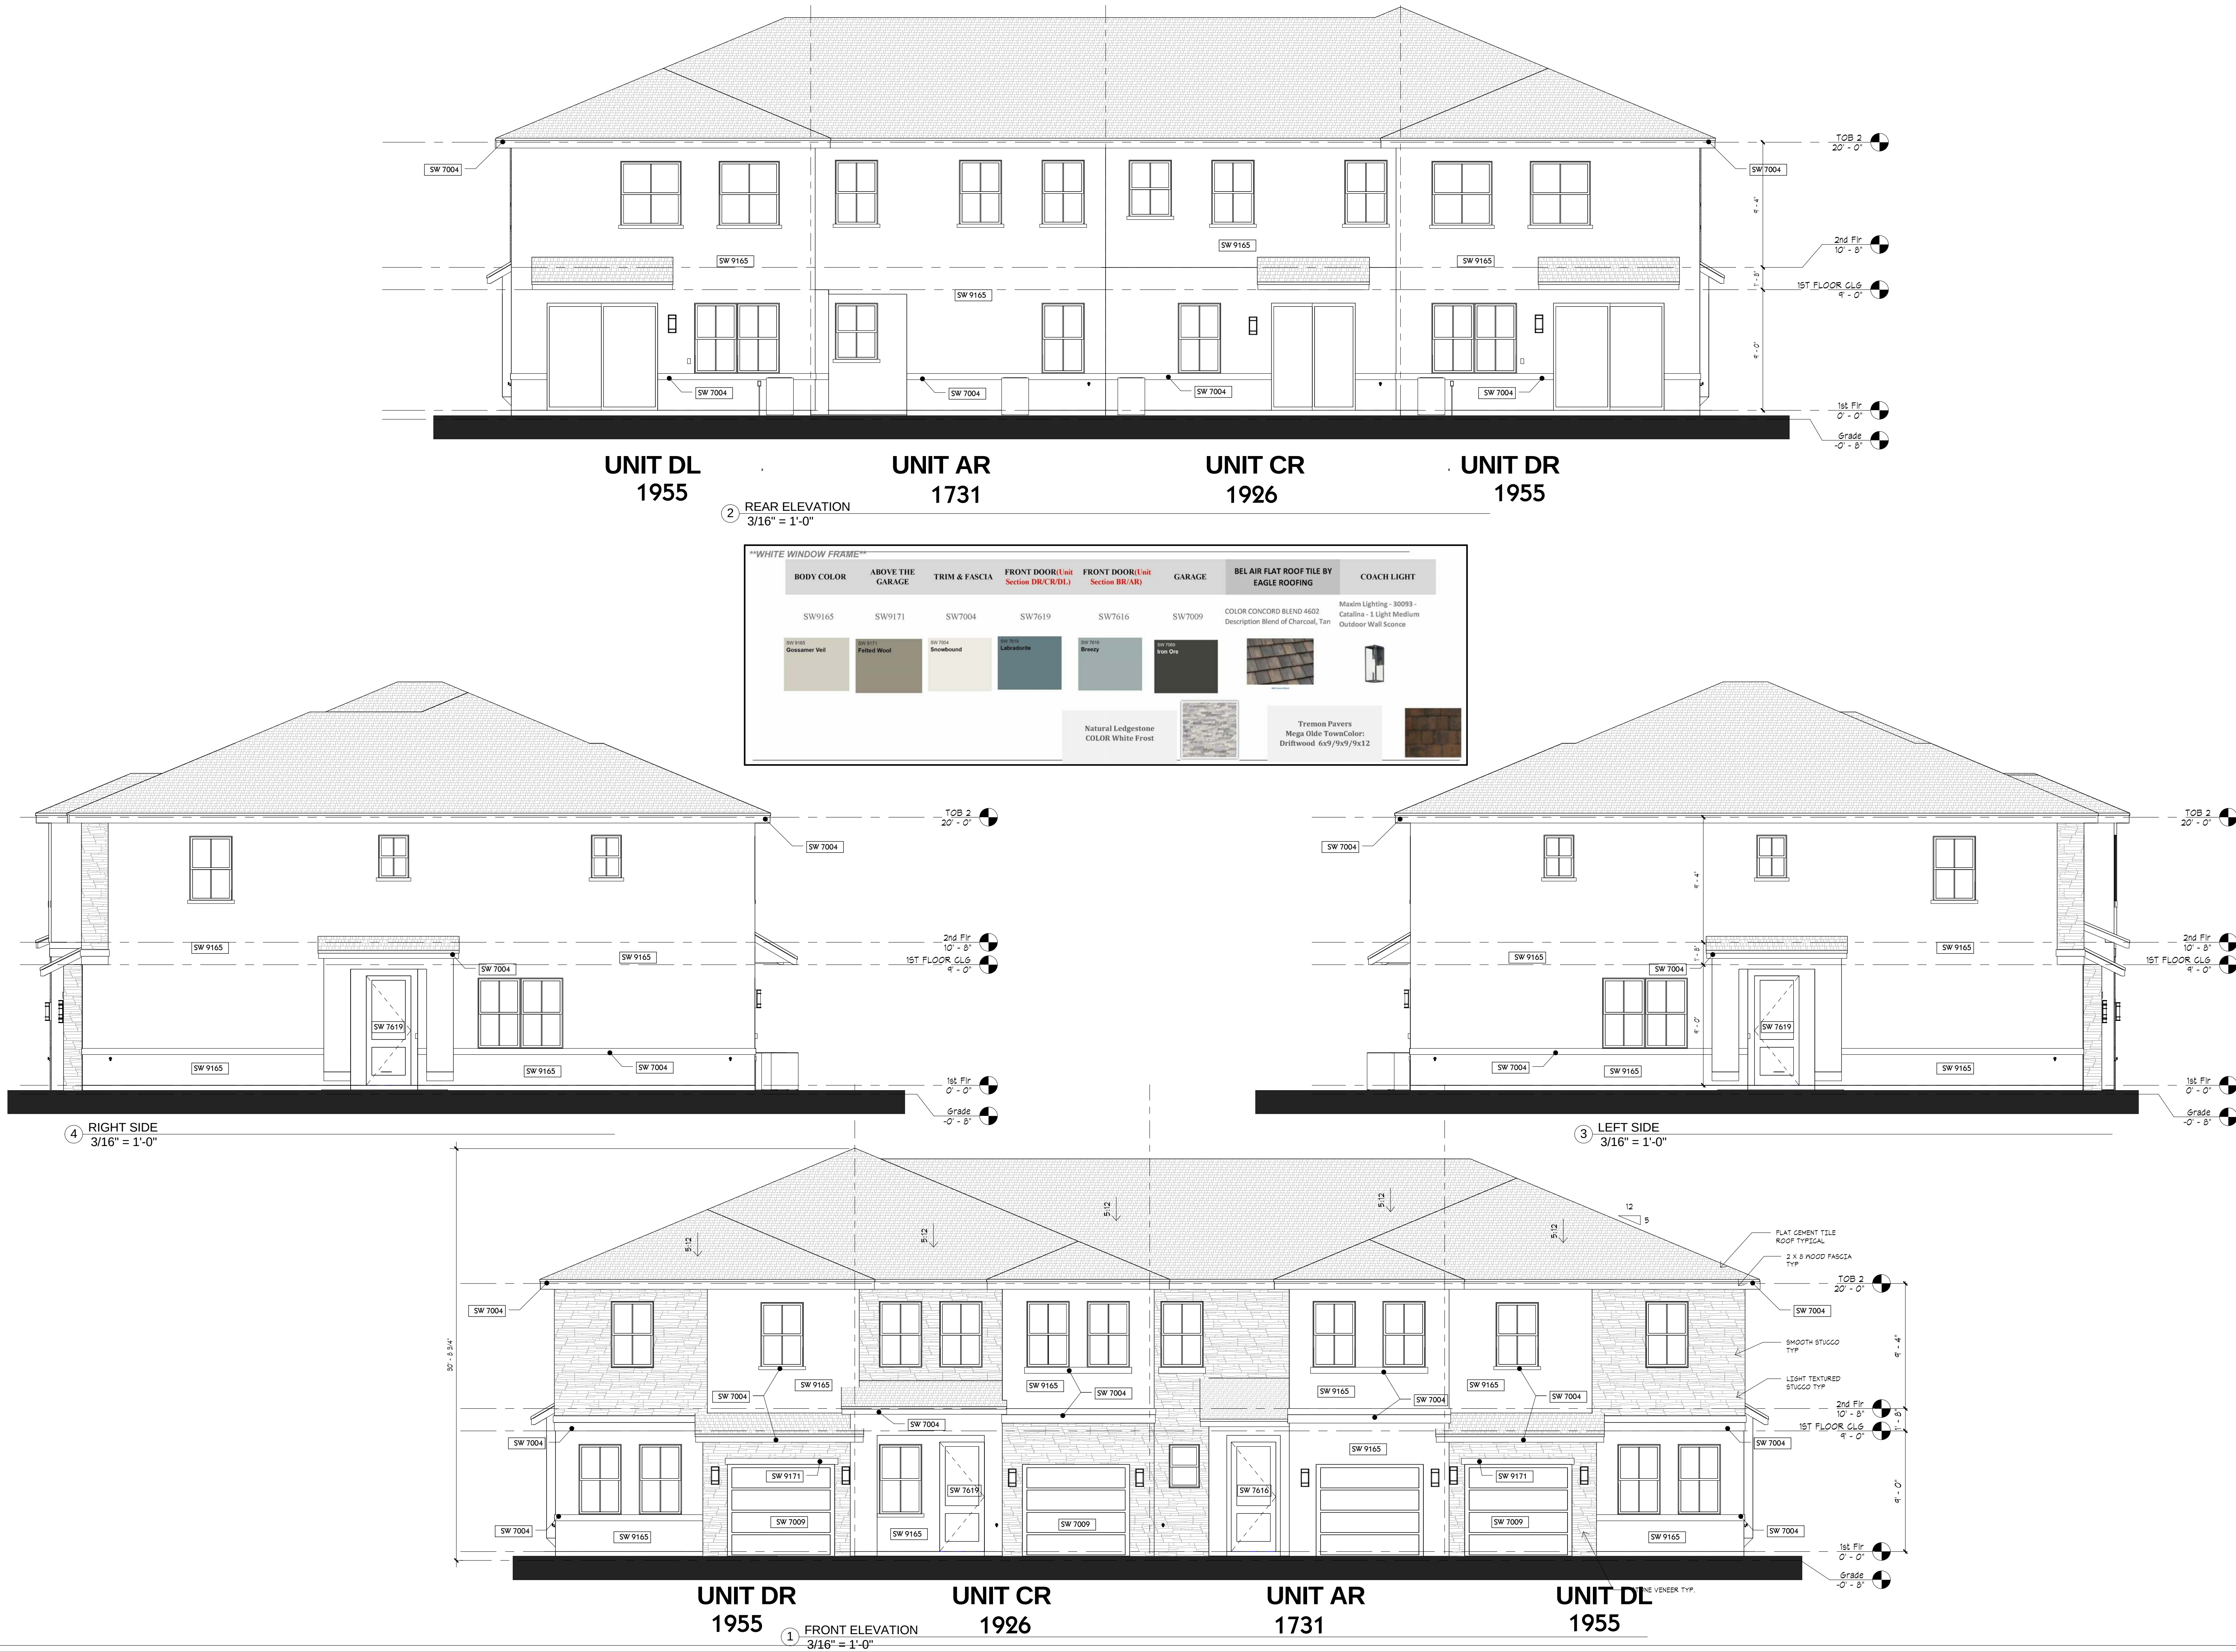


ELEVATIONS

SHEET INFORMATION
4- UNIT
BUILDING
TYPE B

PROJECT INFORMATION
MERRICK
PEMBROKE PINES, FLORIDA

D.R. HORTON
America's Builder
www.drhorton.com
6123 LYONS ROAD, COCONUT CREEK, FL 33073 Tel: (954) 949-3079 Fax: (954) 928-8921

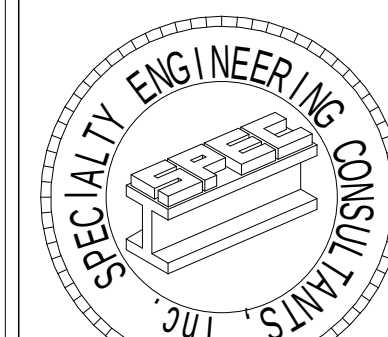

SPECIALTY ENGINEERING
CONSULTANTS, Inc.

1599 SW 30th AVE.
SUITE #20
BOYNTON BEACH, FL 33426

DADE - BROWARD - PALM BEACH
FL, CA. #009217

561 - 752 - 5440 OFFICE
561 - 752 - 5542 FAX

FILE NAME:

SCALE

DATE 1/13/2020

RVD. BY

DRWN. BY

REVISION

2/15/2021


SEAL
D. ADAM LeBLANC, PE FL #77012

SHEET #


A-3

I:\DR HORTON\MERRICK TOWNHOMES\BUILDING 4-PLEX-B.MV

1 {3D}

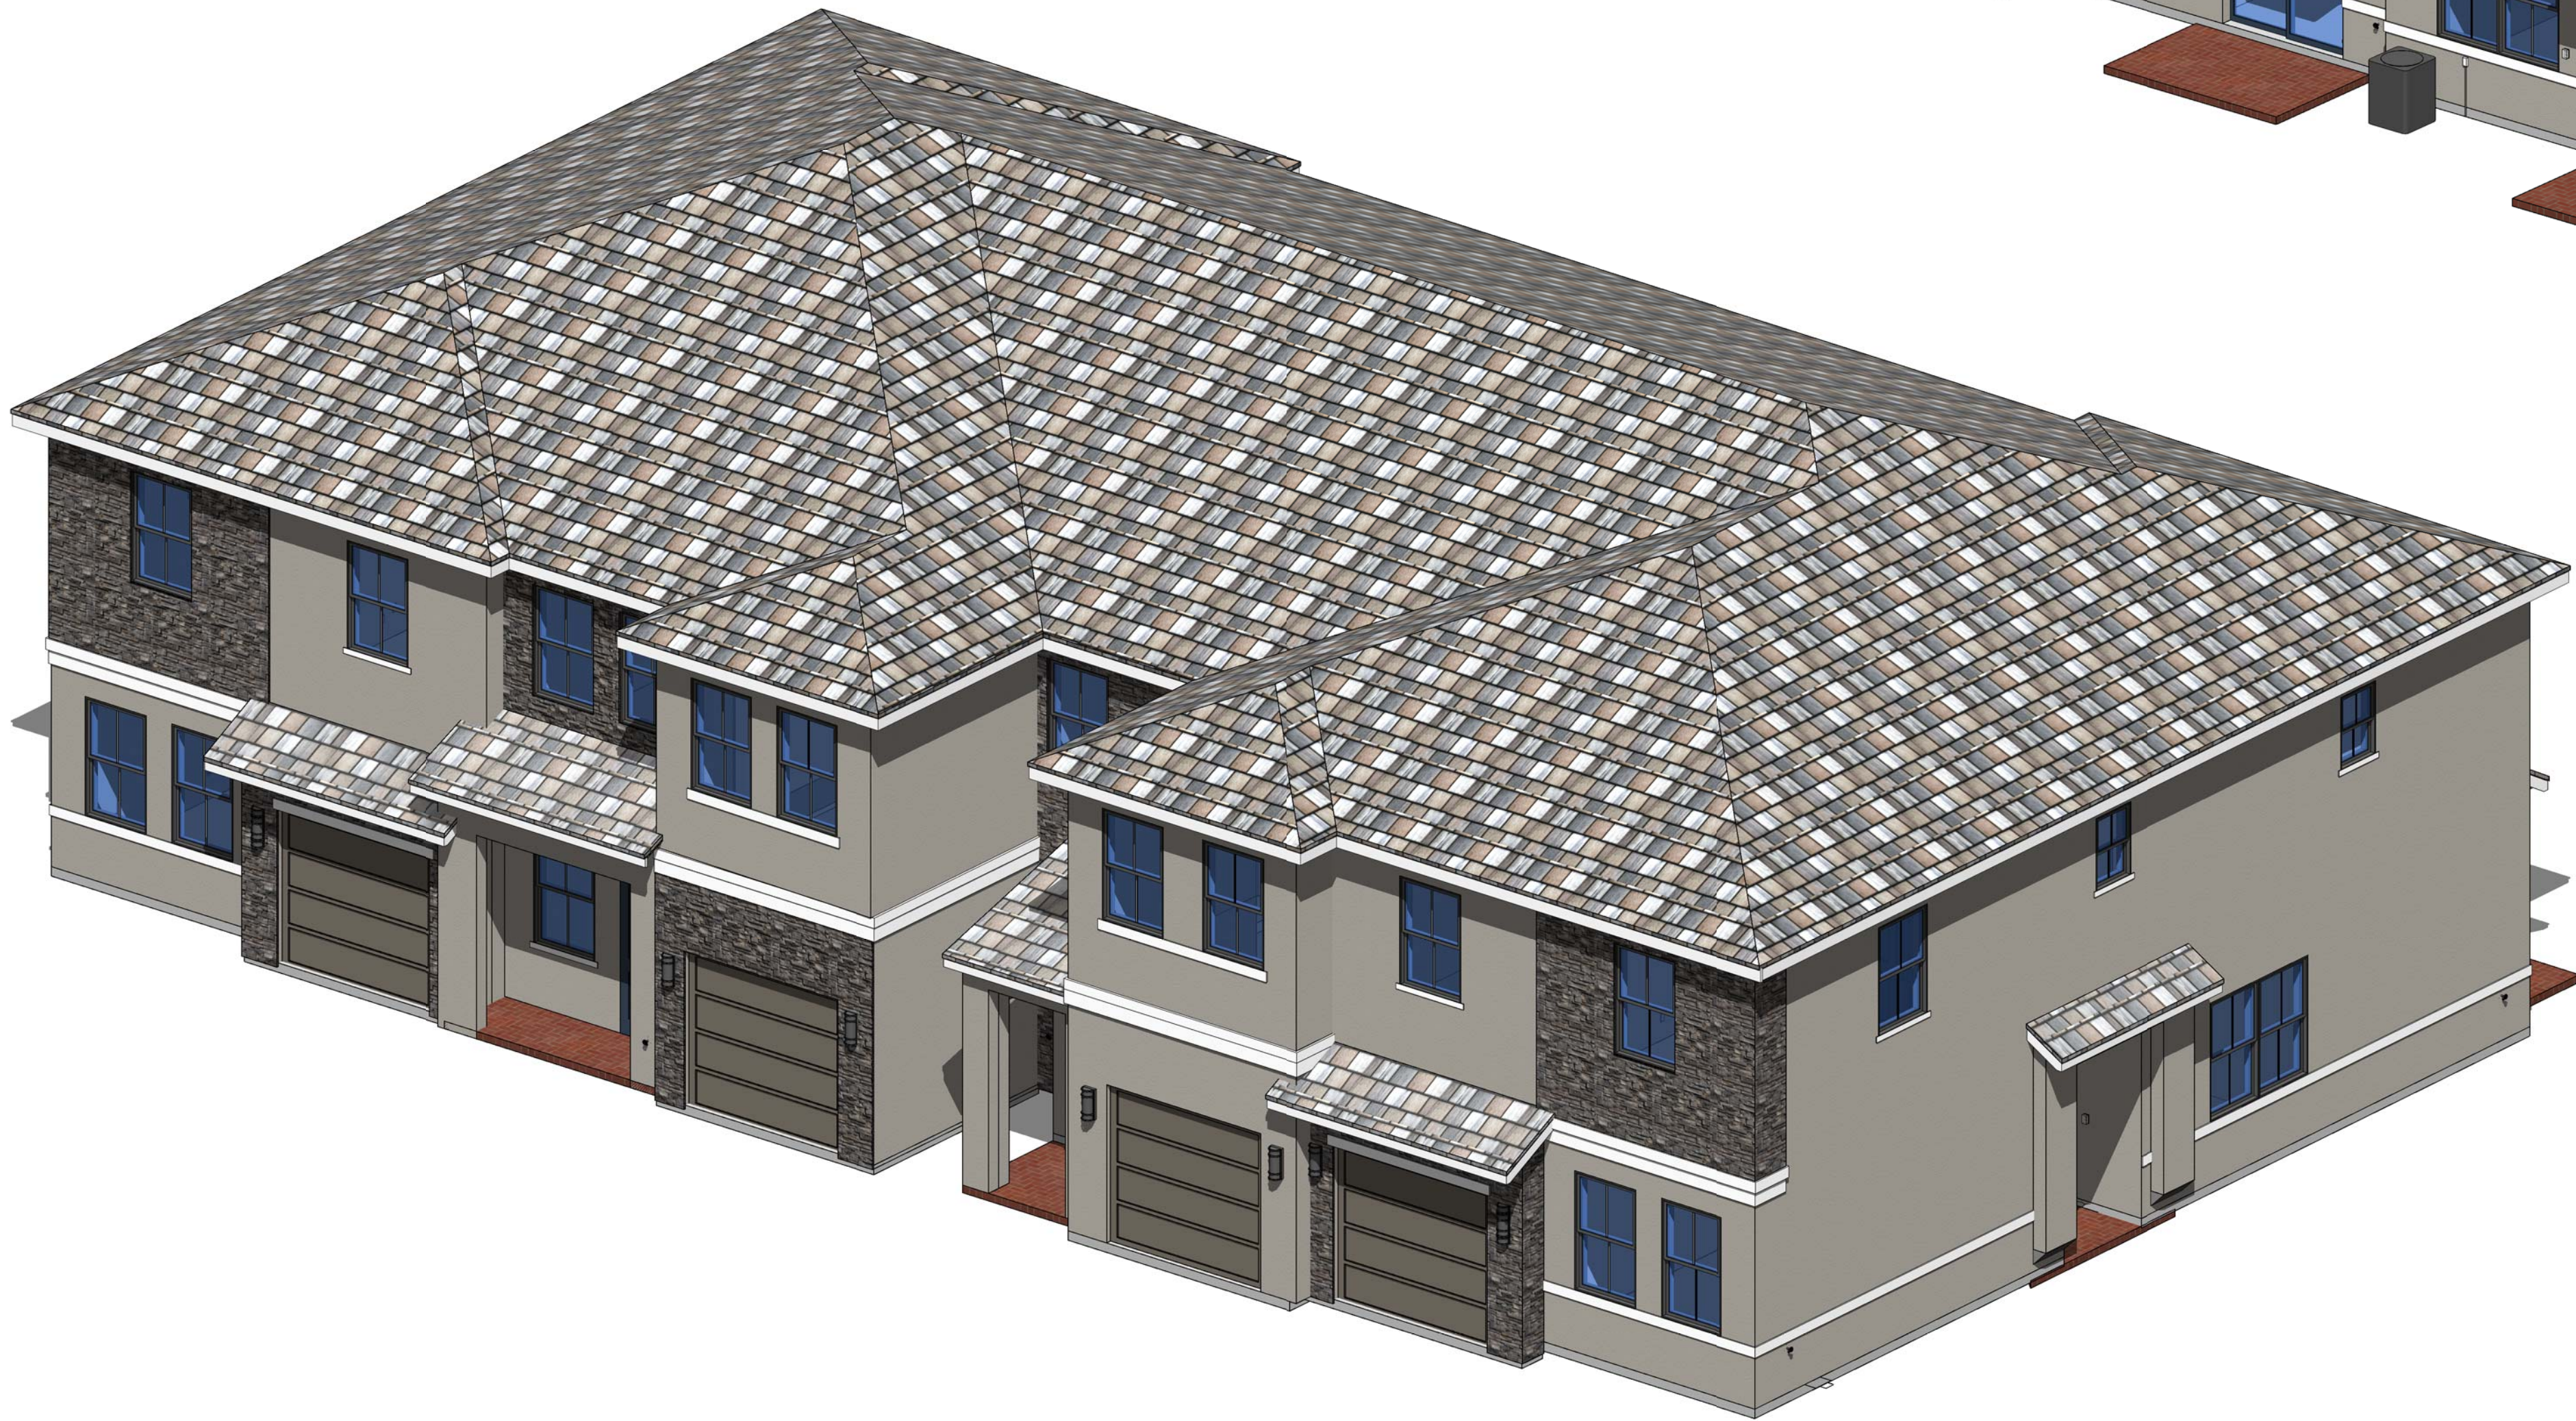

2 3D-REAR

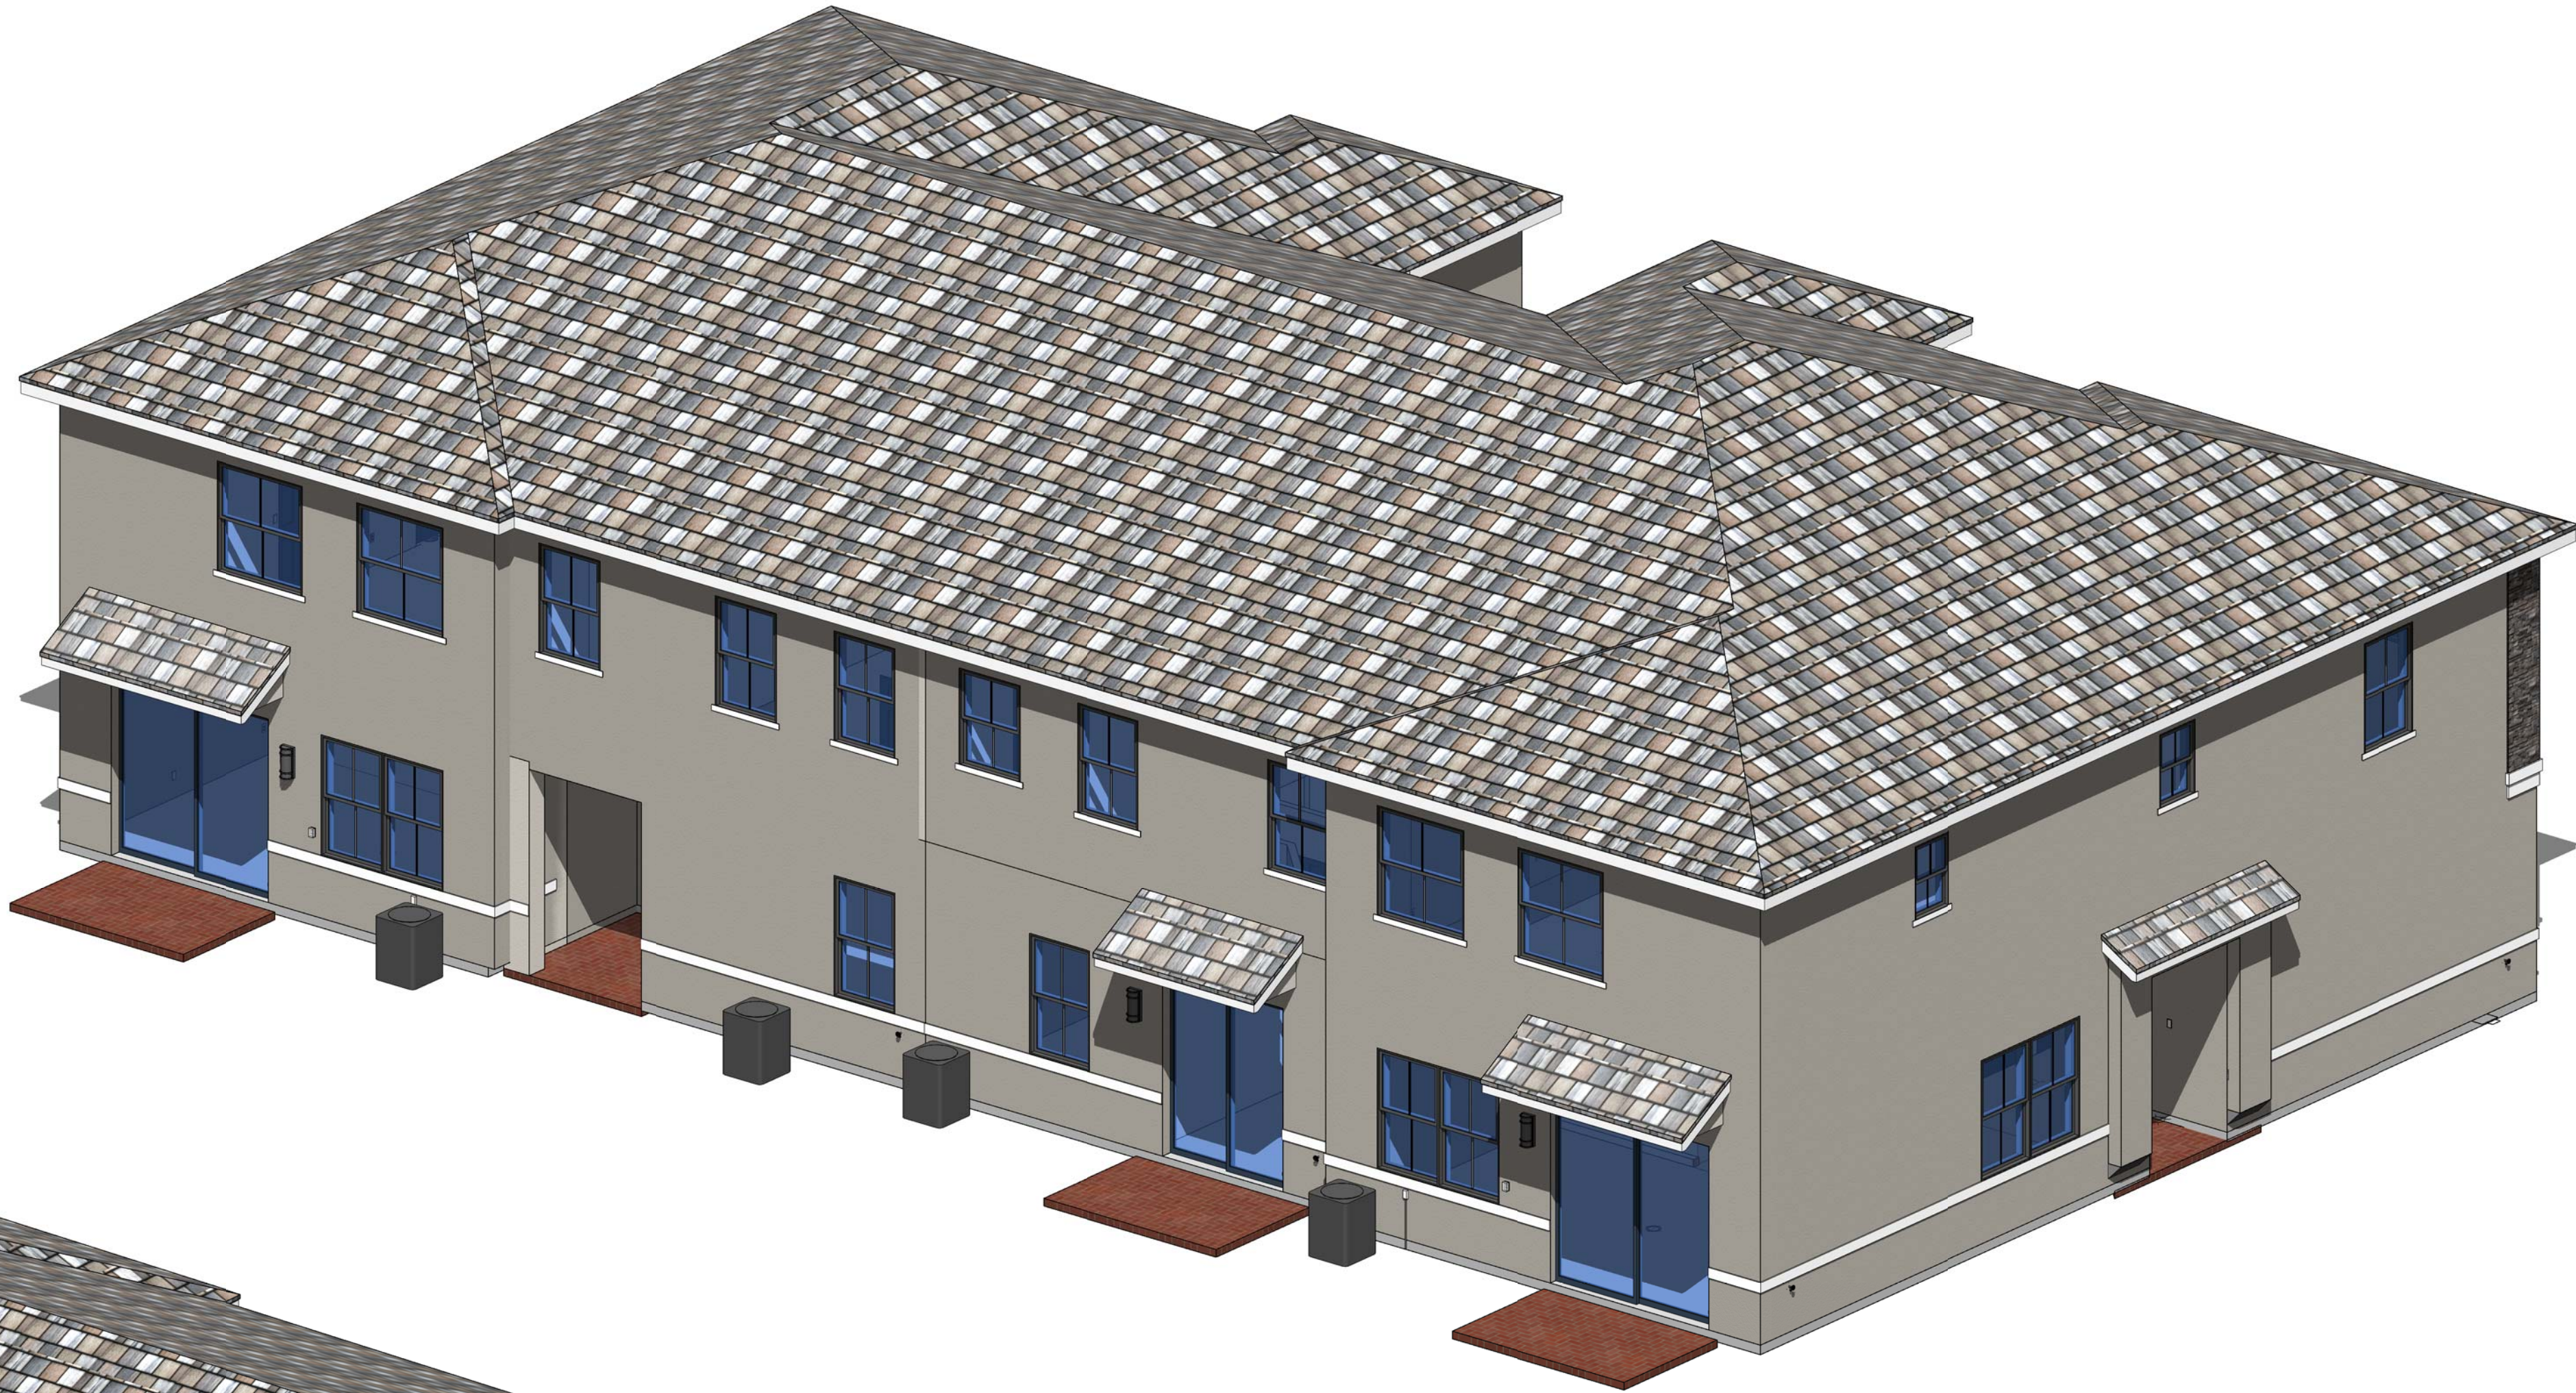


3D ELEVATION

SHEET INFORMATION
4- UNIT
BUILDING
TYPE B

PROJECT INFORMATION
MERRICK
PEMBROKE PINES, FLORIDA

D.R. HORTON[®]
America's Builder
www.drhorton.com
6123 LYONS ROAD, COCONUT CREEK, FL 33073 Tel: (954) 949-3079 Fax: (954) 928-8921

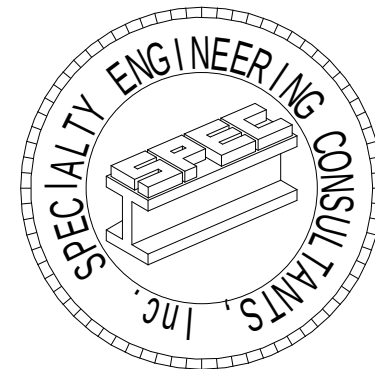

SPECIALTY ENGINEERING
CONSULTANTS, Inc

1599 SW 30th AVE.
SUITE #20
BOYNTON BEACH, FL 33426

DADE - BROWARD - PALM BEACH
FL. CA. #009217

561 - 752 - 5440 OFFICE
561 - 752 - 5542 FAX

FILE NAME:

SCALE

DATE 1/13/2020

RVD. BY

DRWN. BY

REVISION

2/15/2021

SEAL
D. ADAM LeBLANC, PE FL #77012

SHEET #

A-4



6123 LYONS ROAD, COCONUT CREEK, FL 33073 Tel: (954) 949-3000 Fax : (954) 928-8921

MERRICK
PEMBROKE PINES, FLORIDA
5-UNIT BUILDING
TYPE A


MERRICK 5-UNIT BUILDING TYPE A

D.R. HORTON®
America's Builder
www.drhorton.com
©COPYRIGHT 2004

SPECIALTY ENGINEERING CONSULTANTS, INC.
1509 SW 30th AVE.
SUITE #20
BOYNTON BEACH, FL 33426
DADE - BROWARD - PALM BEACH
FL. CA. #009217
561 - 752 - 5440 OFFICE
561 - 752 - 5542 FAX

6123 LYONS ROAD, COCONUT CREEK, FL 33073 Tel: (954) 949-3079 Fax: (954) 928-8921

1. DR HORTON MERRICK TOWNHOMES BUILDING 5-FLEX-A.VN

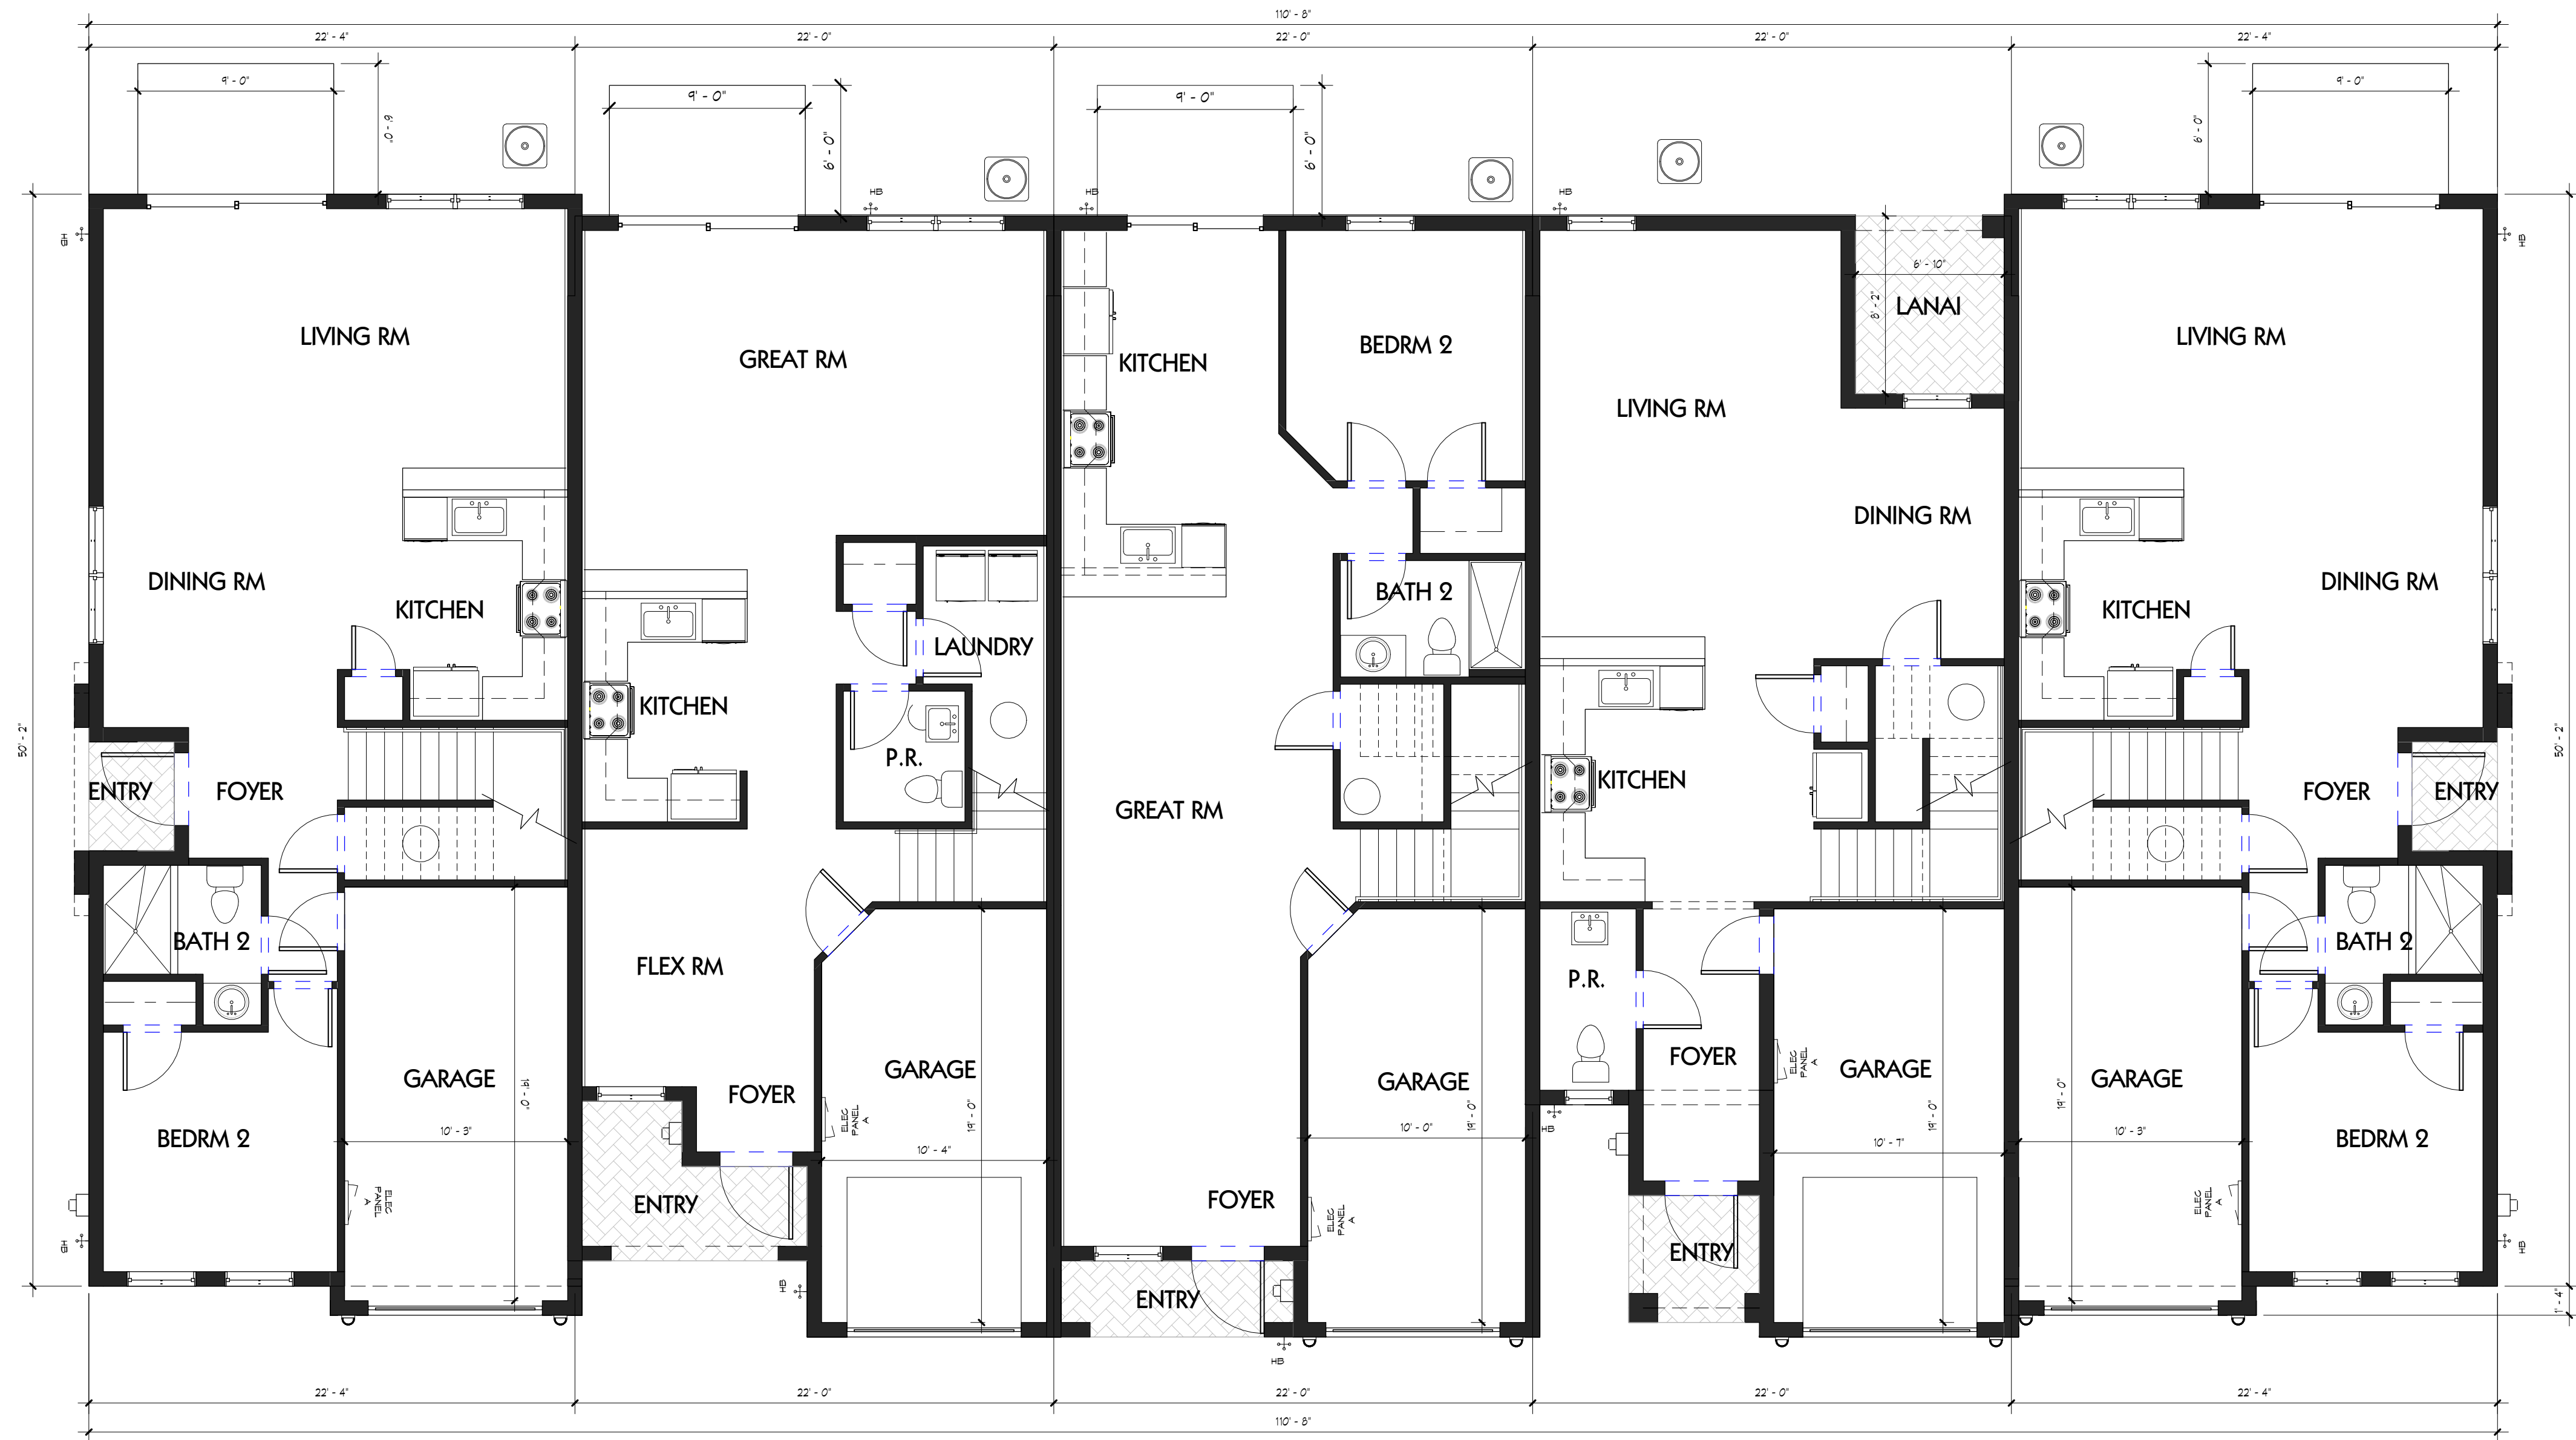

UNIT DR
1955

UNIT BR
1855

UNIT CR
1926

UNIT AR
1731

UNIT DL
1955


1 1st Flr
3/16" = 1'-0"

1ST FLOOR BUILDING PLANS

SHEET INFORMATION
5- UNIT
BUILDING
TYPE A

PROJECT INFORMATION
MERRICK
PEMBROKE PINES, FLORIDA

D.R. HORTON
America's Builder
www.drhorton.com
6123 LYONS ROAD, COCONUT CREEK, FL 33073 Tel: (954) 949-3079 Fax: (954) 928-8921

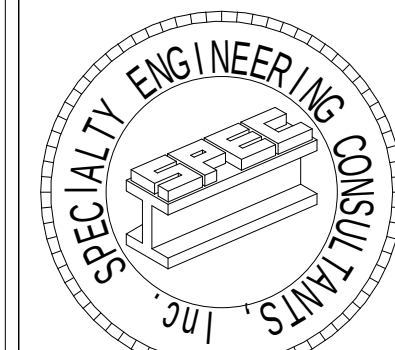

SPECIALTY ENGINEERING
CONSULTANTS, Inc

1599 SW 30th AVE.
SUITE #20
BOYNTON BEACH, FL 33426

DADE - BROWARD - PALM BEACH
FL. CA. #009217

561 - 752 - 5440 OFFICE
561 - 752 - 5542 FAX

FILE NAME.

SCALE

DATE 1/13/2020

RVD. BY

DRWN. BY

REVISION


2/15/2021

SEAL
D. ADAM LeBLANC, PE FL #77012

SHEET #

A-1

1. DR HORTON MERRICK TOWNHOMES BUILDING 5-FLEX-A.NV

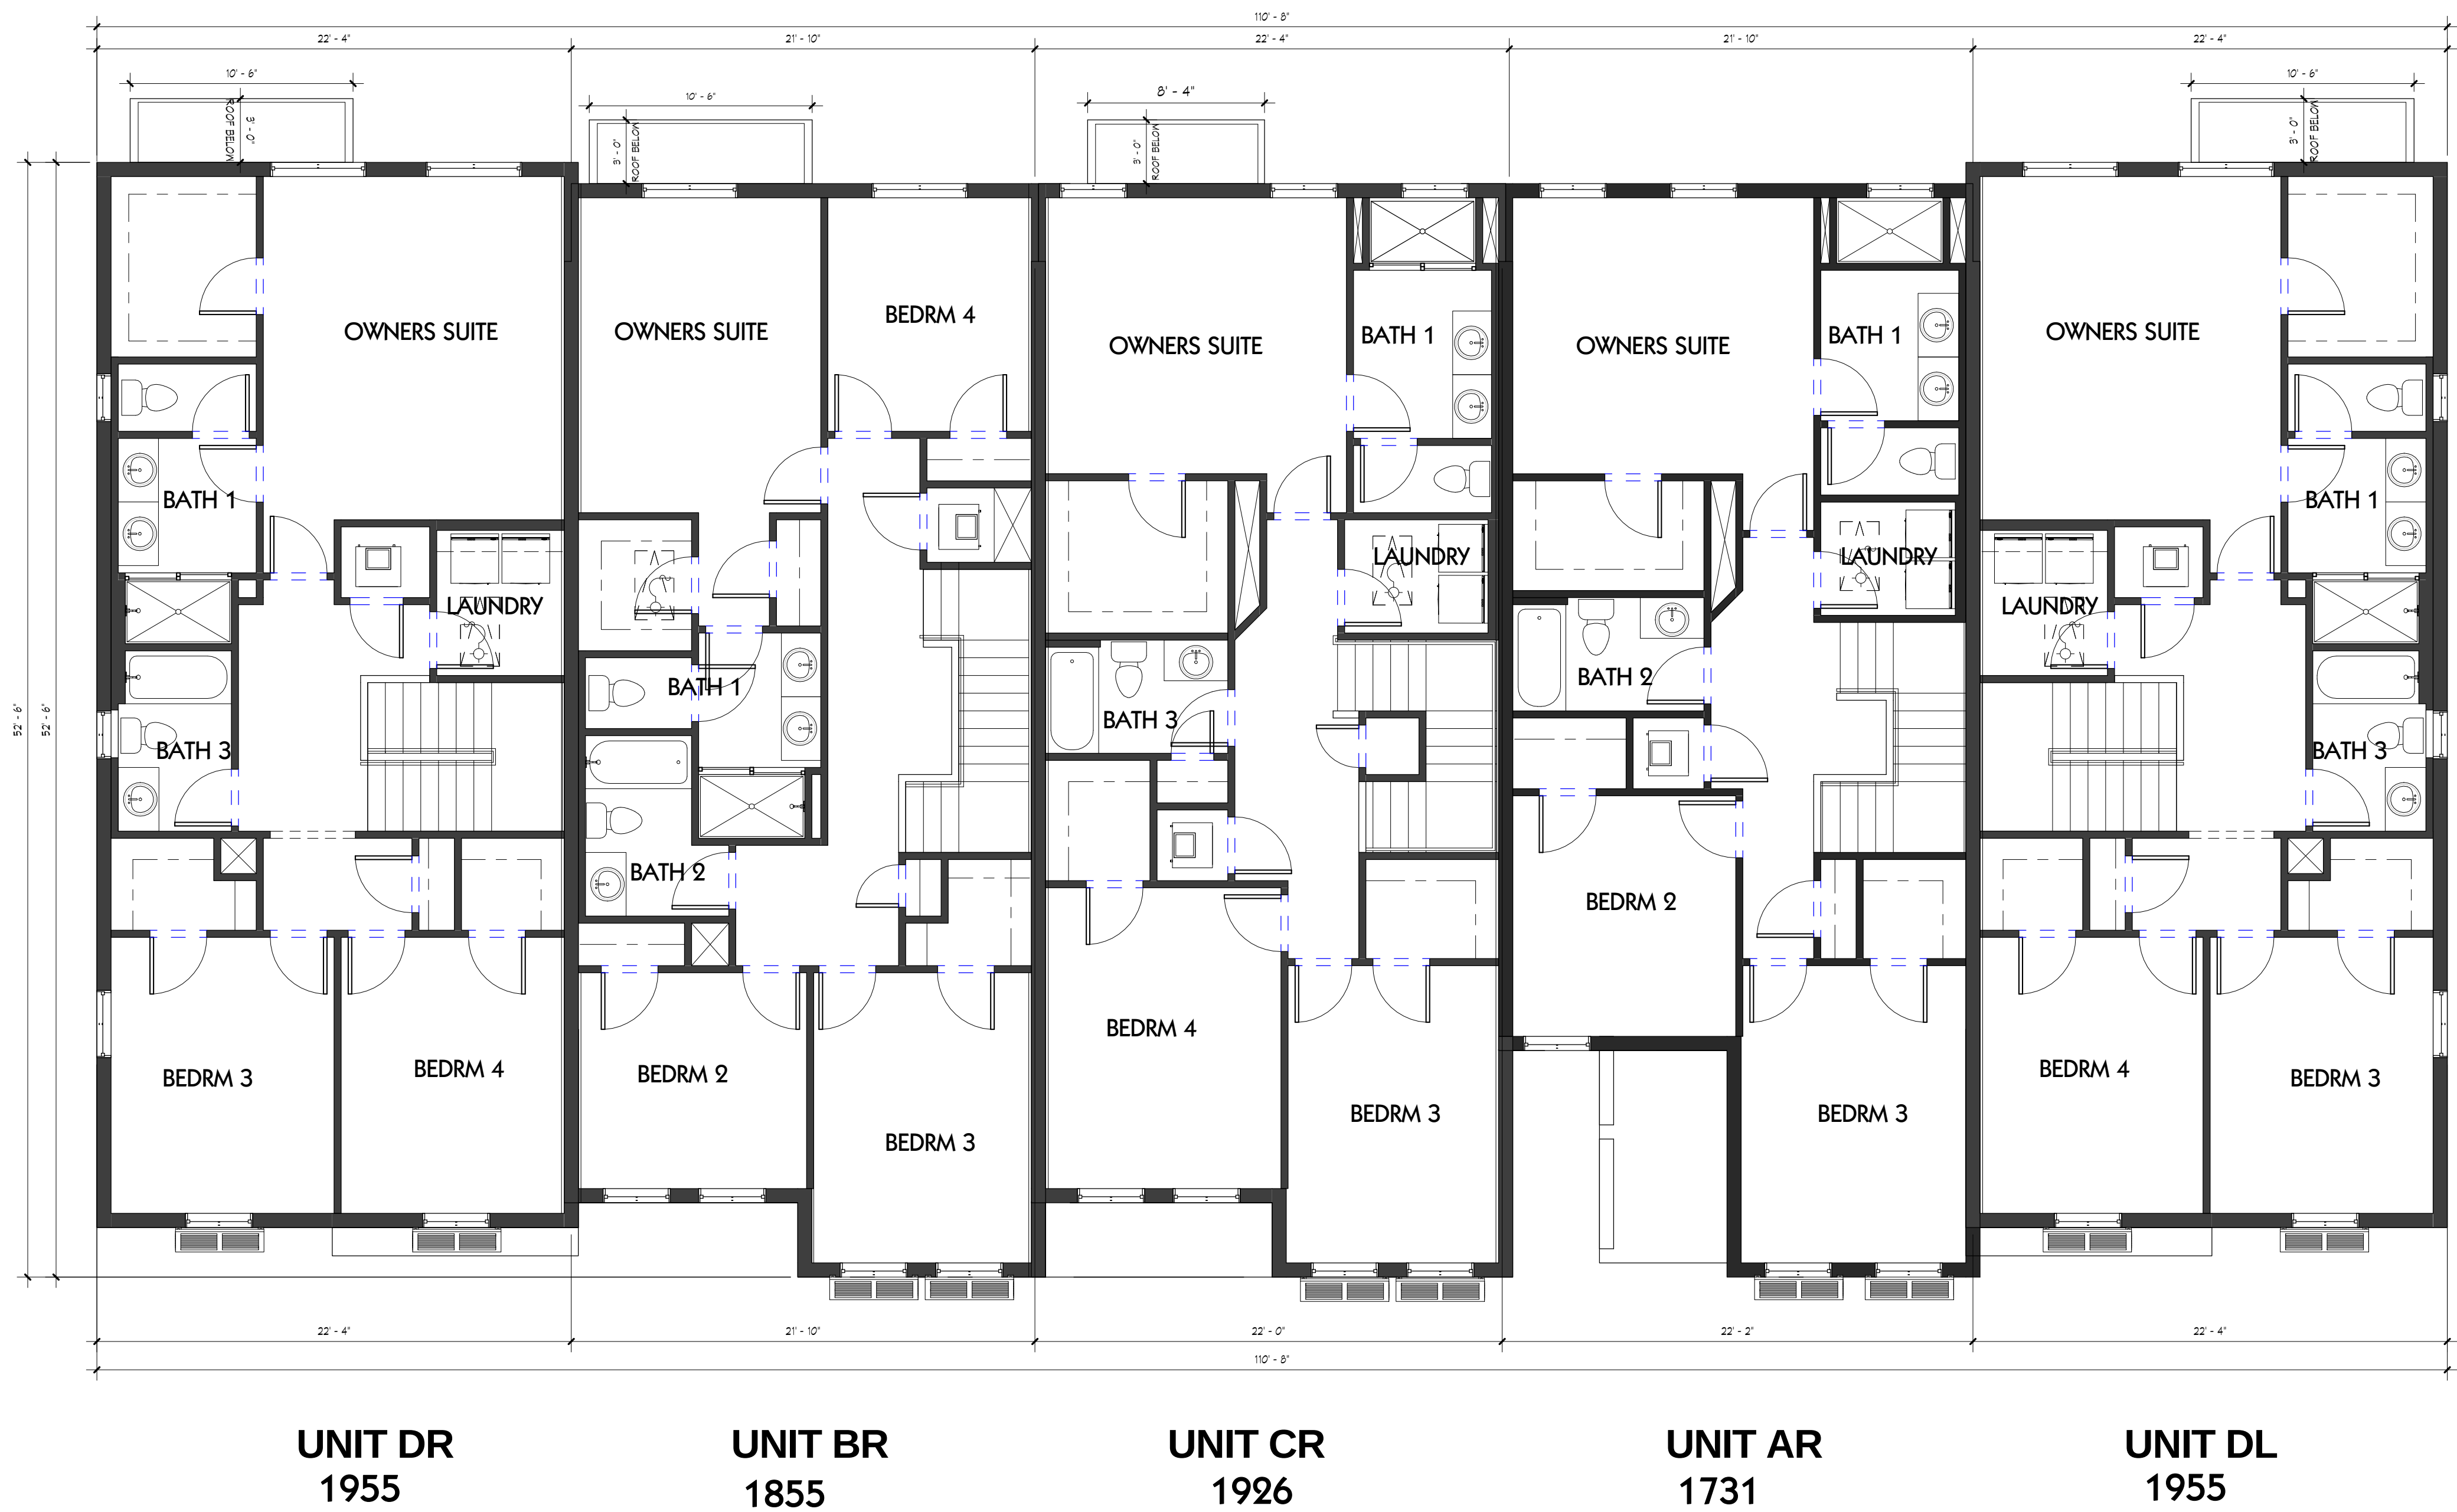


① 2nd Flr
3/16" = 1'-0"

2ND FLOOR BUILDING PLANS

SHEET INFORMATION
5- UNIT
BUILDING
TYPE A

PROJECT INFORMATION
MERRICK
PEMBROKE PINES, FLORIDA

D.R. HORTON®
America's Builder
www.drhorton.com
6123 LYONS ROAD, COCONUT CREEK, FL 33073 Tel: (954) 949-3079 Fax: (954) 928-8921

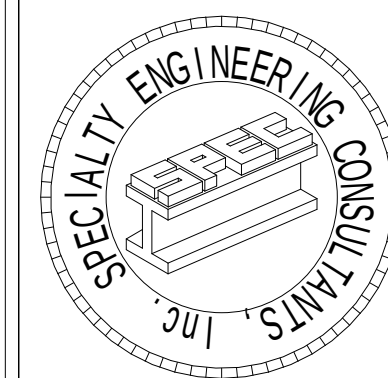

SPECIALTY ENGINEERING
CONSULTANTS, Inc

1599 SW 30th AVE.
SUITE #20
BOYNTON BEACH, FL 33426

DADE - BROWARD - PALM BEACH
FL. CA. #009217

561 - 752 - 5440 OFFICE
561 - 752 - 5542 FAX

FILE NAME.

SCALE

DATE 1/13/2020

RVD. BY

DRWN. BY

REVISION


2/15/2021

SEAL
D. ADAM LeBLANC, PE FL #77012

SHEET #

A-2


I:\DR HORTON\MERRICK TOWNHOMES\BUILDING 5-FLEX-A.DWG

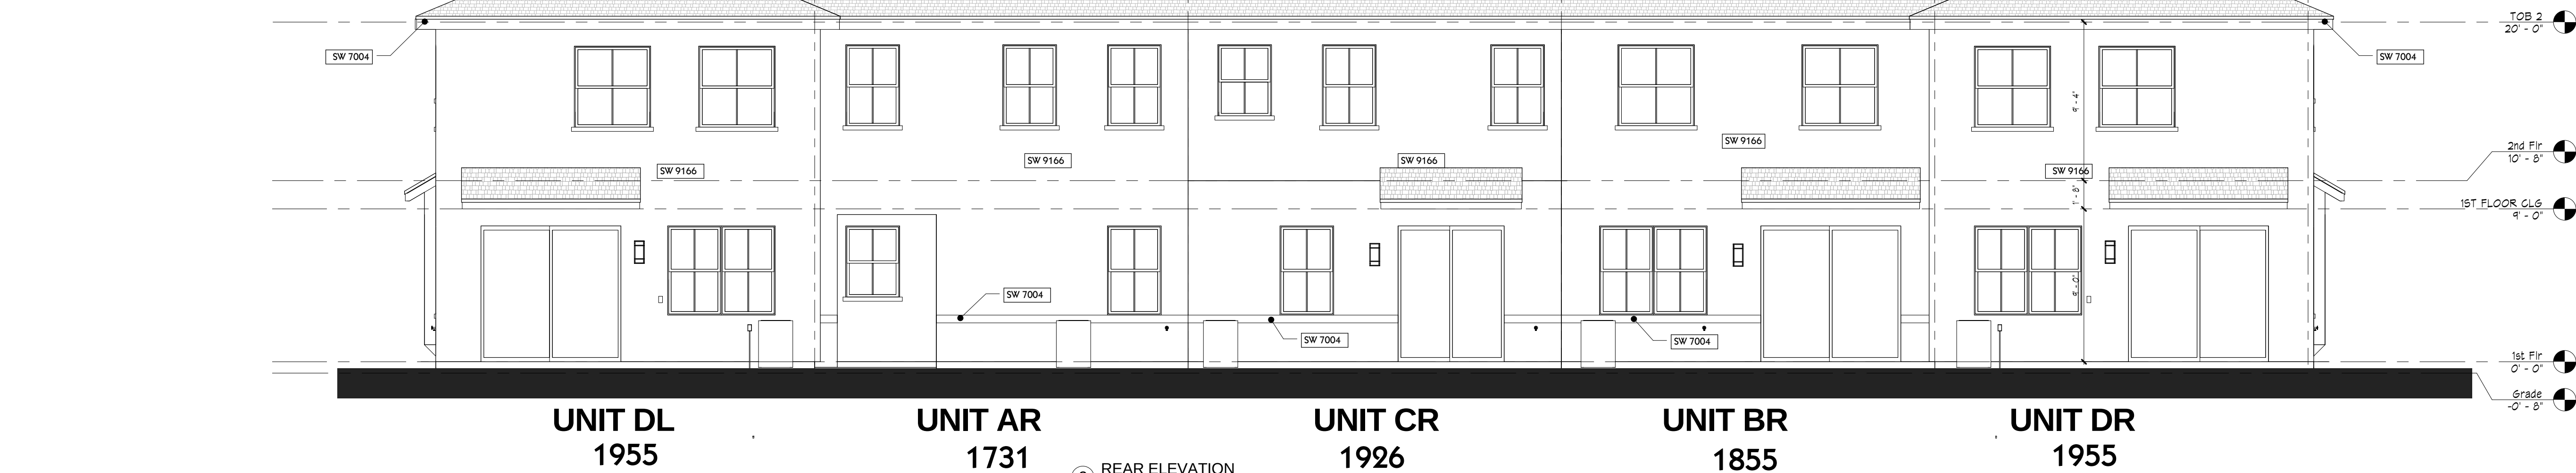

WHITE WINDOW FRAME

BODY COLOR	STUCCO SIDING	TRIM & FASCIA	BAHAMAS SHUTTER & FRONT DOOR (Unit Section DR/CR/DL)	BAHAMAS SHUTTER & FRONT DOOR (Unit Section BR/AR)	GARAGE	BEL AIR FLAT ROOF TILE BY EAGLE ROOFING	COACH LIGHT
SW9166	SW7016	SW7004	SW6235	SW7659	SW7046	COLOR HILLSBROUGH BLEND 4883 Description: Blend of Brown, Natural Gray, Light Brown, W/ Streaks	Maxim Lighting - 3252CRBZ - Terrace - 11" One Light Outdoor Wall Lantern
SW 7004 Drift of Mist	SW 7016 Mistful Gray	SW 7004 Snowbound	SW 6235 Foggy Day	SW 7659 Grk	SW 7046 Anonymous	Tremon Pavers Mega Olde TownColor: Driftwood 6x9/9x9/9x12	

Merrick Square - Pembroke Pines, FL - drhorton.com

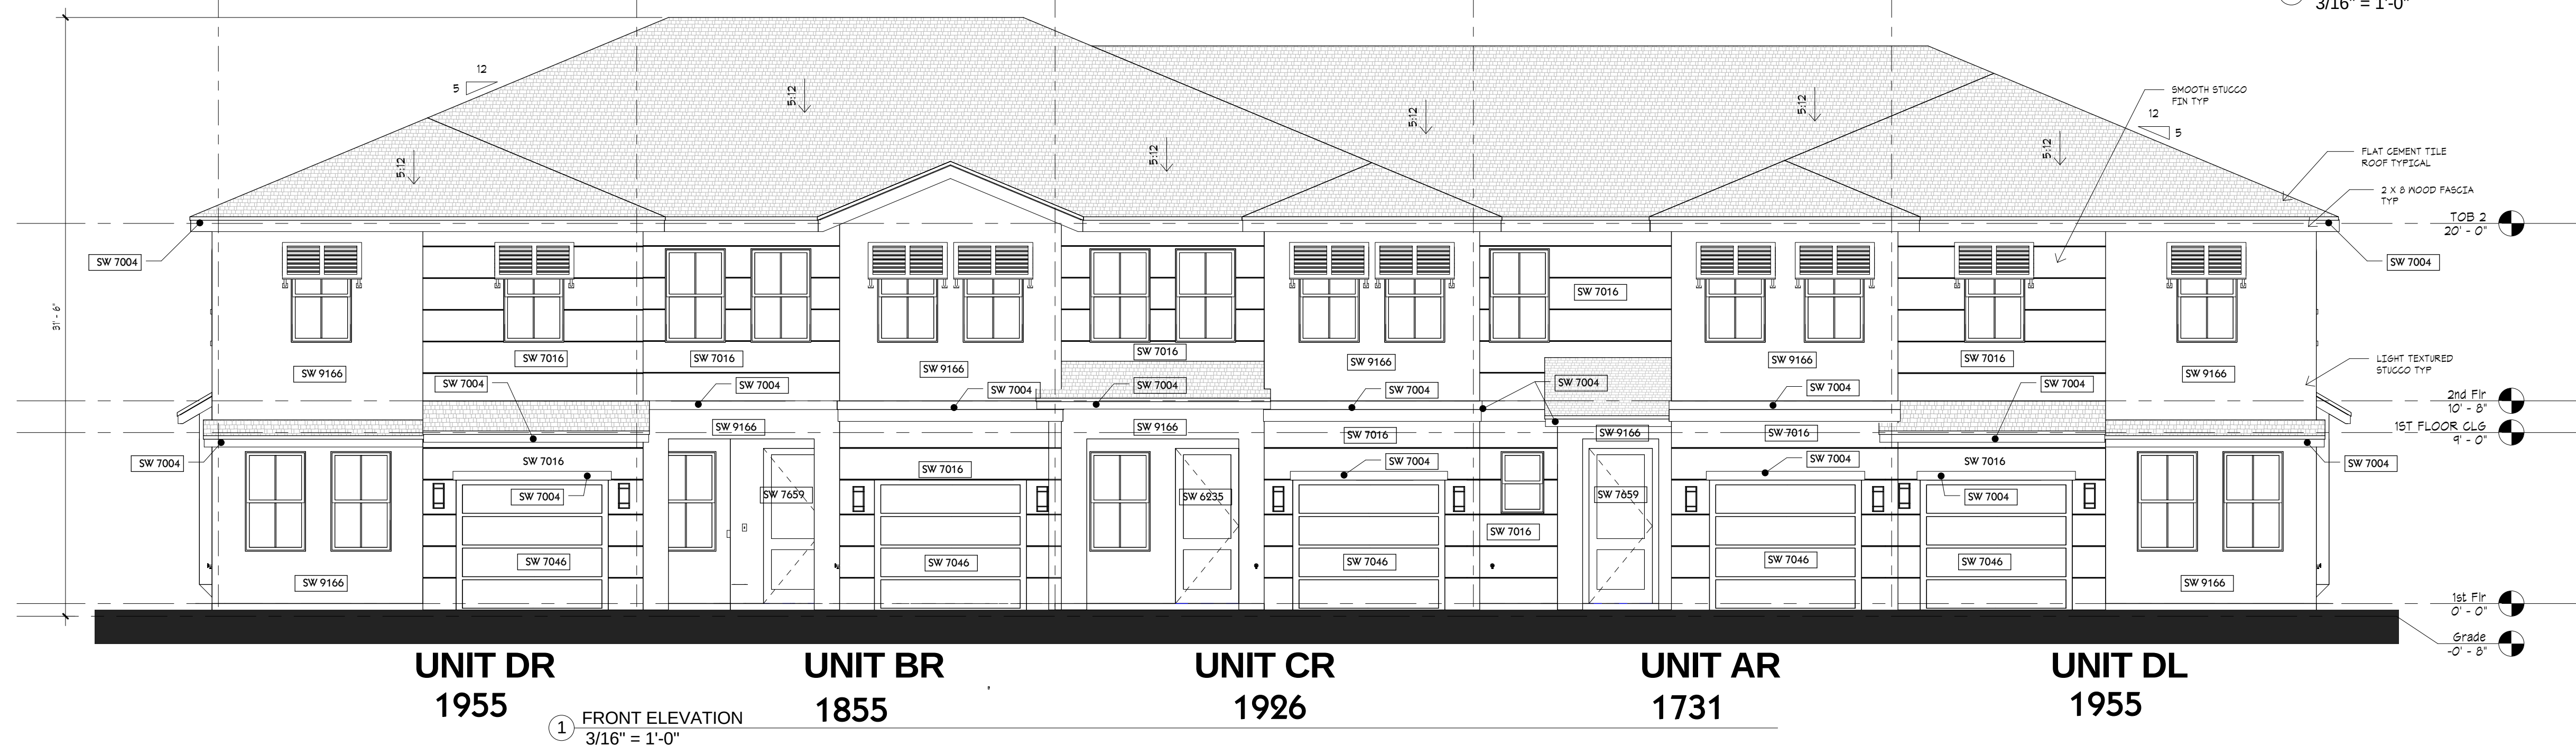


ELEVATIONS

SHEET INFORMATION
5- UNIT
BUILDING
TYPE A

PROJECT INFORMATION
MERRICK
PEMBROKE PINES, FLORIDA

D.R. HORTON
America's Builder
www.drhorton.com
6123 LYONS ROAD, COCONUT CREEK, FL 33073 Tel: (954) 949-3079 Fax: (954) 928-8921

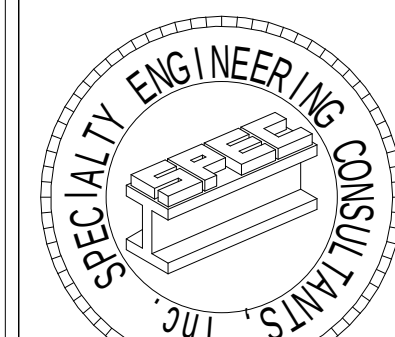

SPECIALTY ENGINEERING
CONSULTANTS, Inc.

1599 SW 30th AVE.
SUITE #20
BOYNTON BEACH, FL 33426

DADE - BROWARD - PALM BEACH
FL. CA. #009217

561 - 752 - 5440 OFFICE
561 - 752 - 5542 FAX

FILE NAME:

SCALE

DATE 1/13/2020

RVD. BY

DRWN. BY

REVISION


2/15/2021

SEAL
D. ADAM LeBLANC, PE FL #77012


SHEET #

A-3

I:\DR HORTON\MERRICK TOWNHOMES\BUILDING 5-FLEX-A.AVC

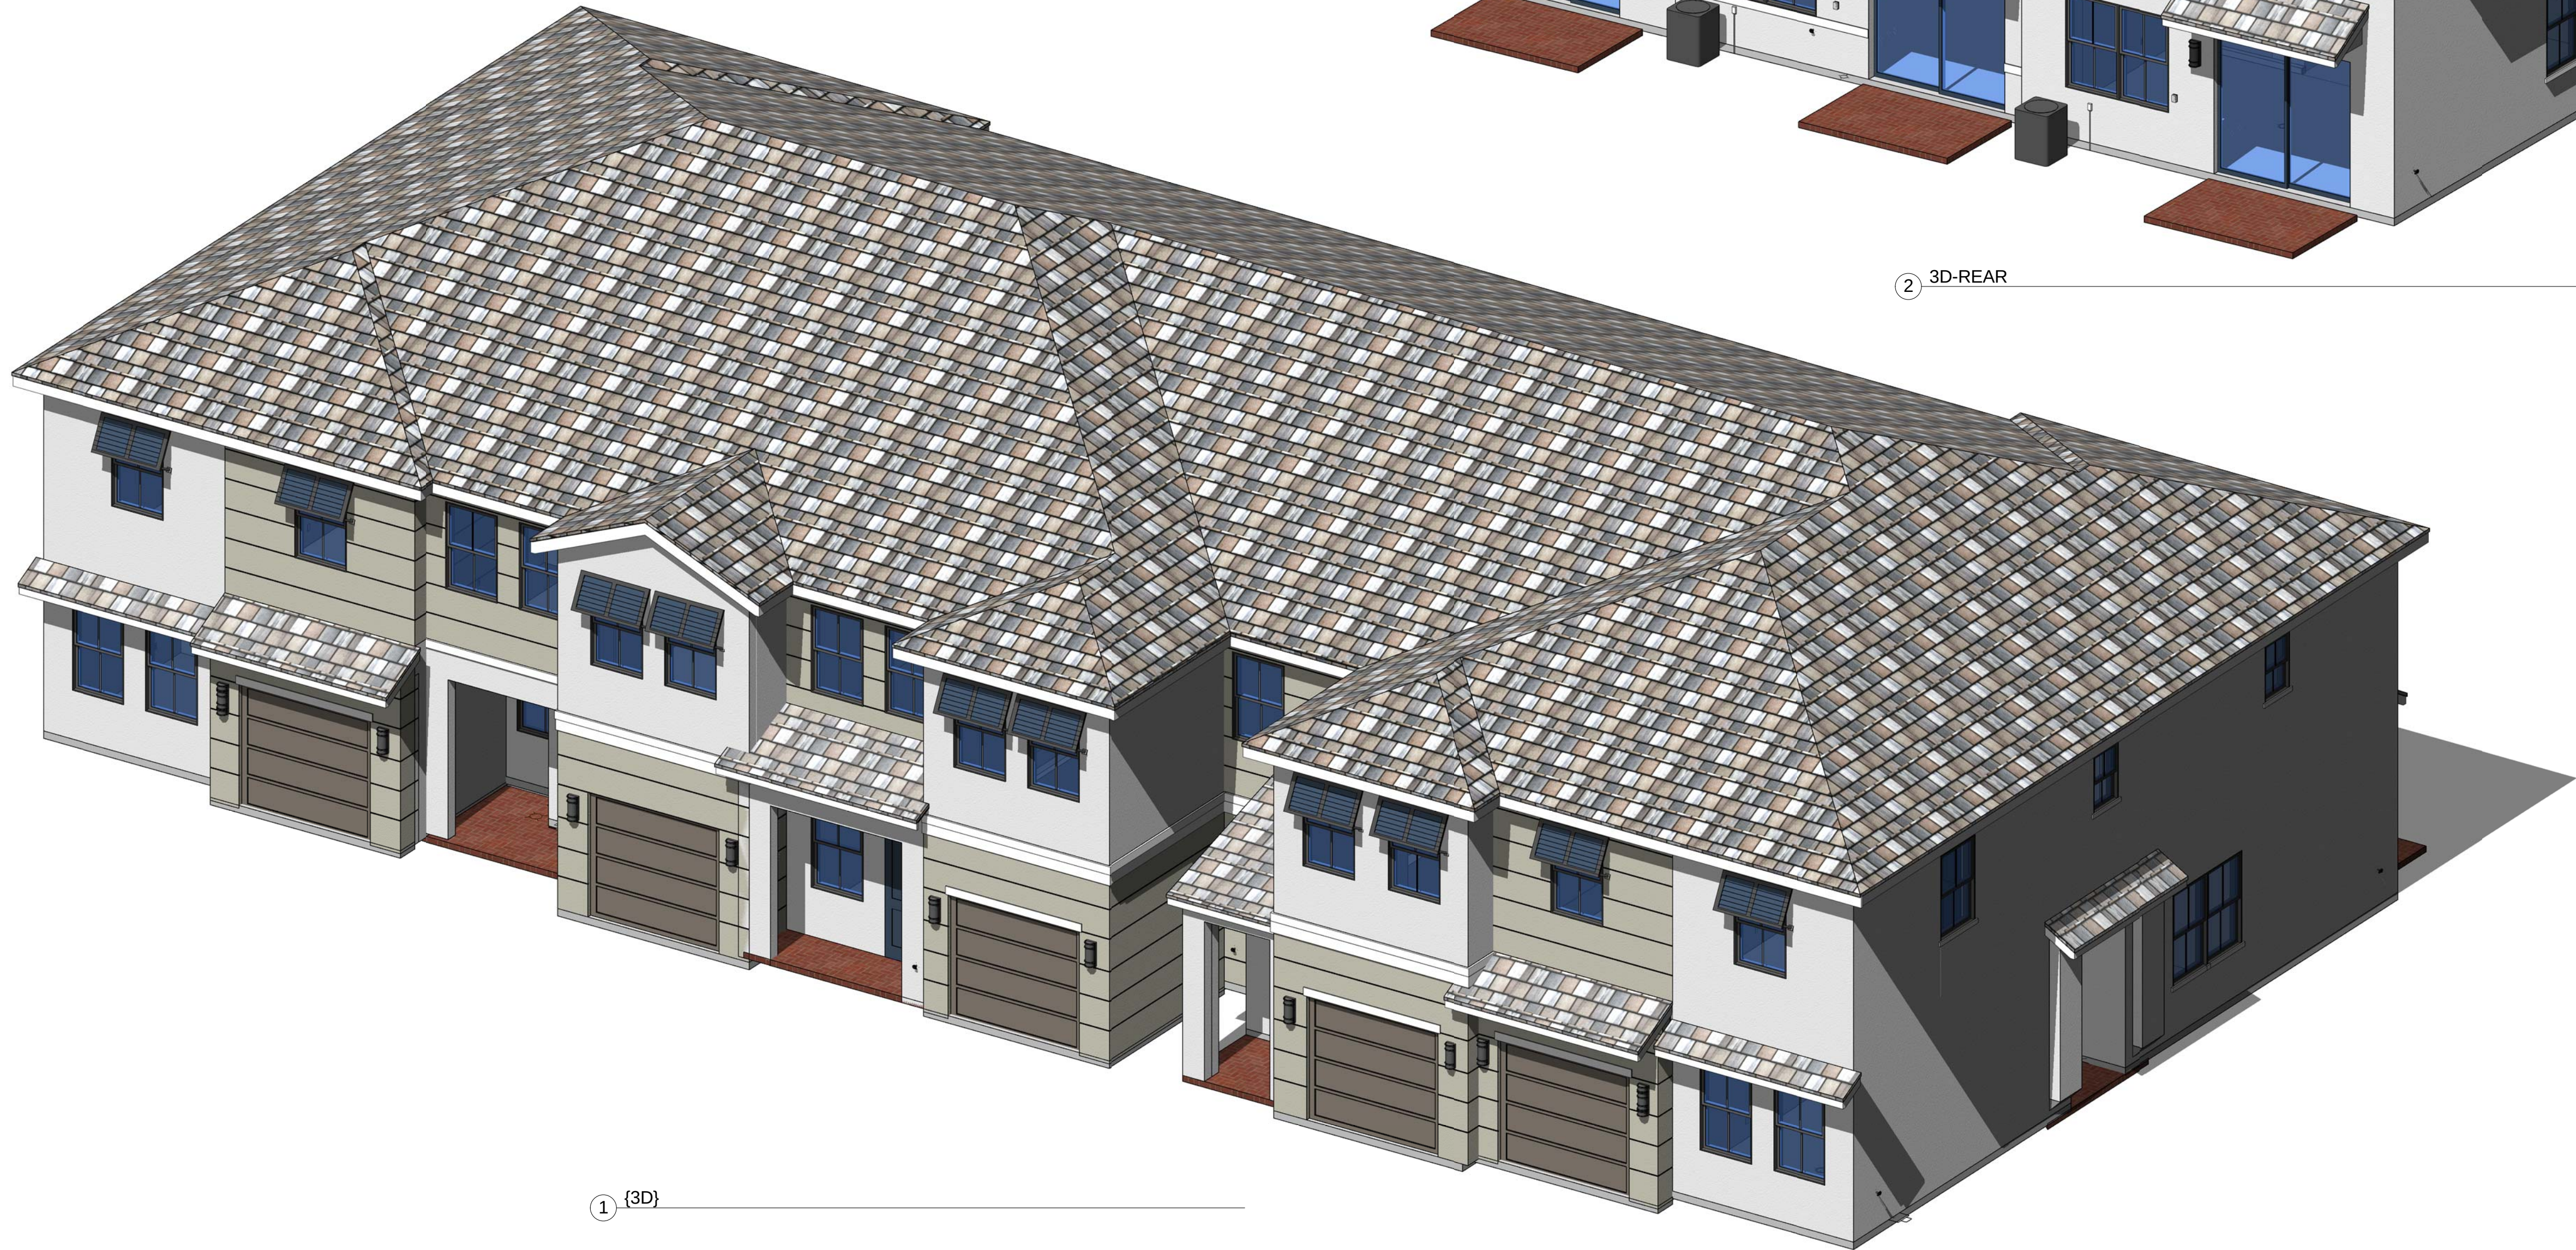

1 (3D)

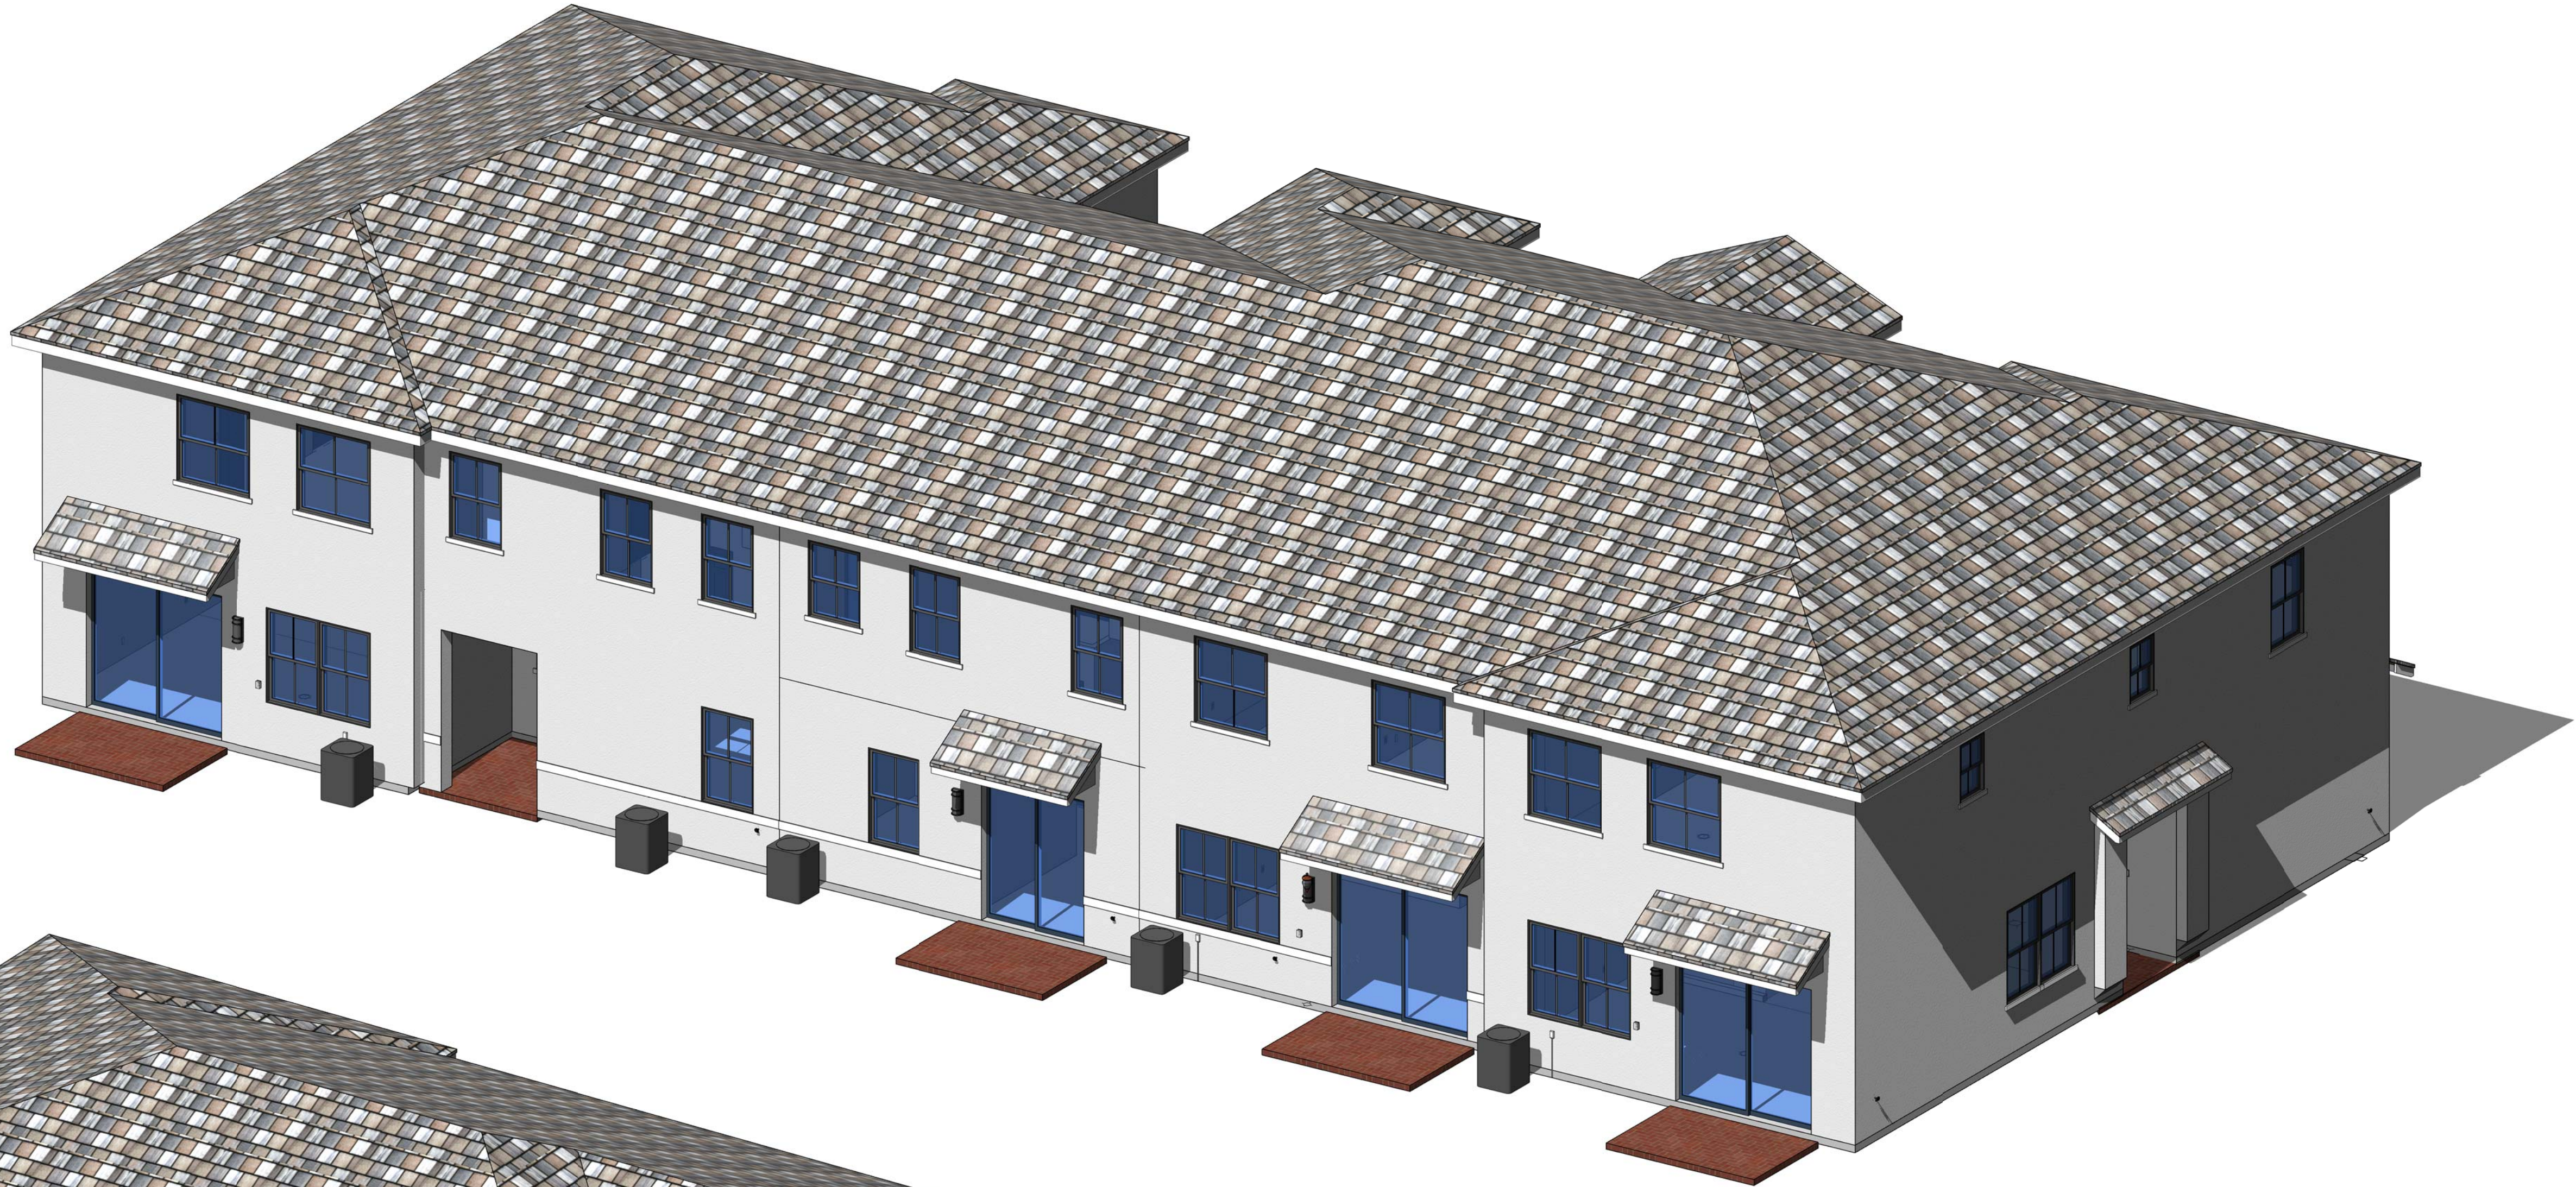


2 3D-REAR

3D ELEVATION

SHEET INFORMATION
5- UNIT
BUILDING
TYPE A

PROJECT INFORMATION
MERRICK
PEMBROKE PINES, FLORIDA

D.R. HORTON[®]
America's Builder
www.drhorton.com
6123 LYONS ROAD, COCONUT CREEK, FL 33073 Tel: (954) 949-3079 Fax: (954) 928-8921

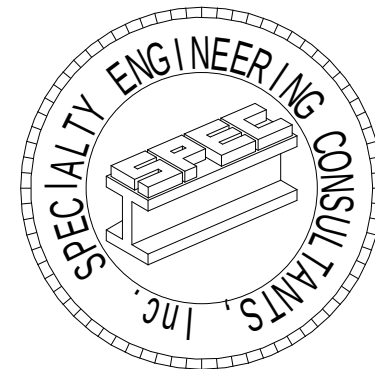

SPECIALTY ENGINEERING
CONSULTANTS, Inc.

1599 SW 30th AVE.
SUITE #20
BOYNTON BEACH, FL 33426

DADE - BROWARD - PALM BEACH
FL, CA. #009217

561 - 752 - 5440 OFFICE
561 - 752 - 5542 FAX

FILE NAME:

SCALE

DATE 1/13/2020

RVD. BY

DRWN. BY

REVISION

2/15/2021

SEAL
D. ADAM LeBLANC, PE FL #77012

SHEET #

A-4



6123 LYONS ROAD, COCONUT CREEK, FL 33073 Tel: (954) 949-3000 Fax : (954) 928-8921

MERRICK


PEMBROKE PINES, FLORIDA

5-UNIT BUILDING TYPE B


MERRICK 5-UNIT BUILDING TYPE B



6123 LYONS ROAD, COCONUT CREEK, FL 33073 Tel: (954) 949-3079 Fax: (954) 928-8921

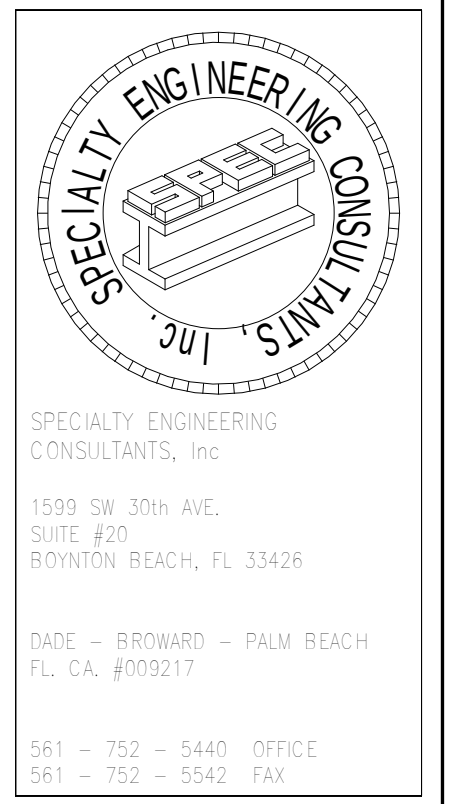

I:\DR HORTON\MERRICK TOWNHOMES\BUILDING 5-FLEX-B.MV

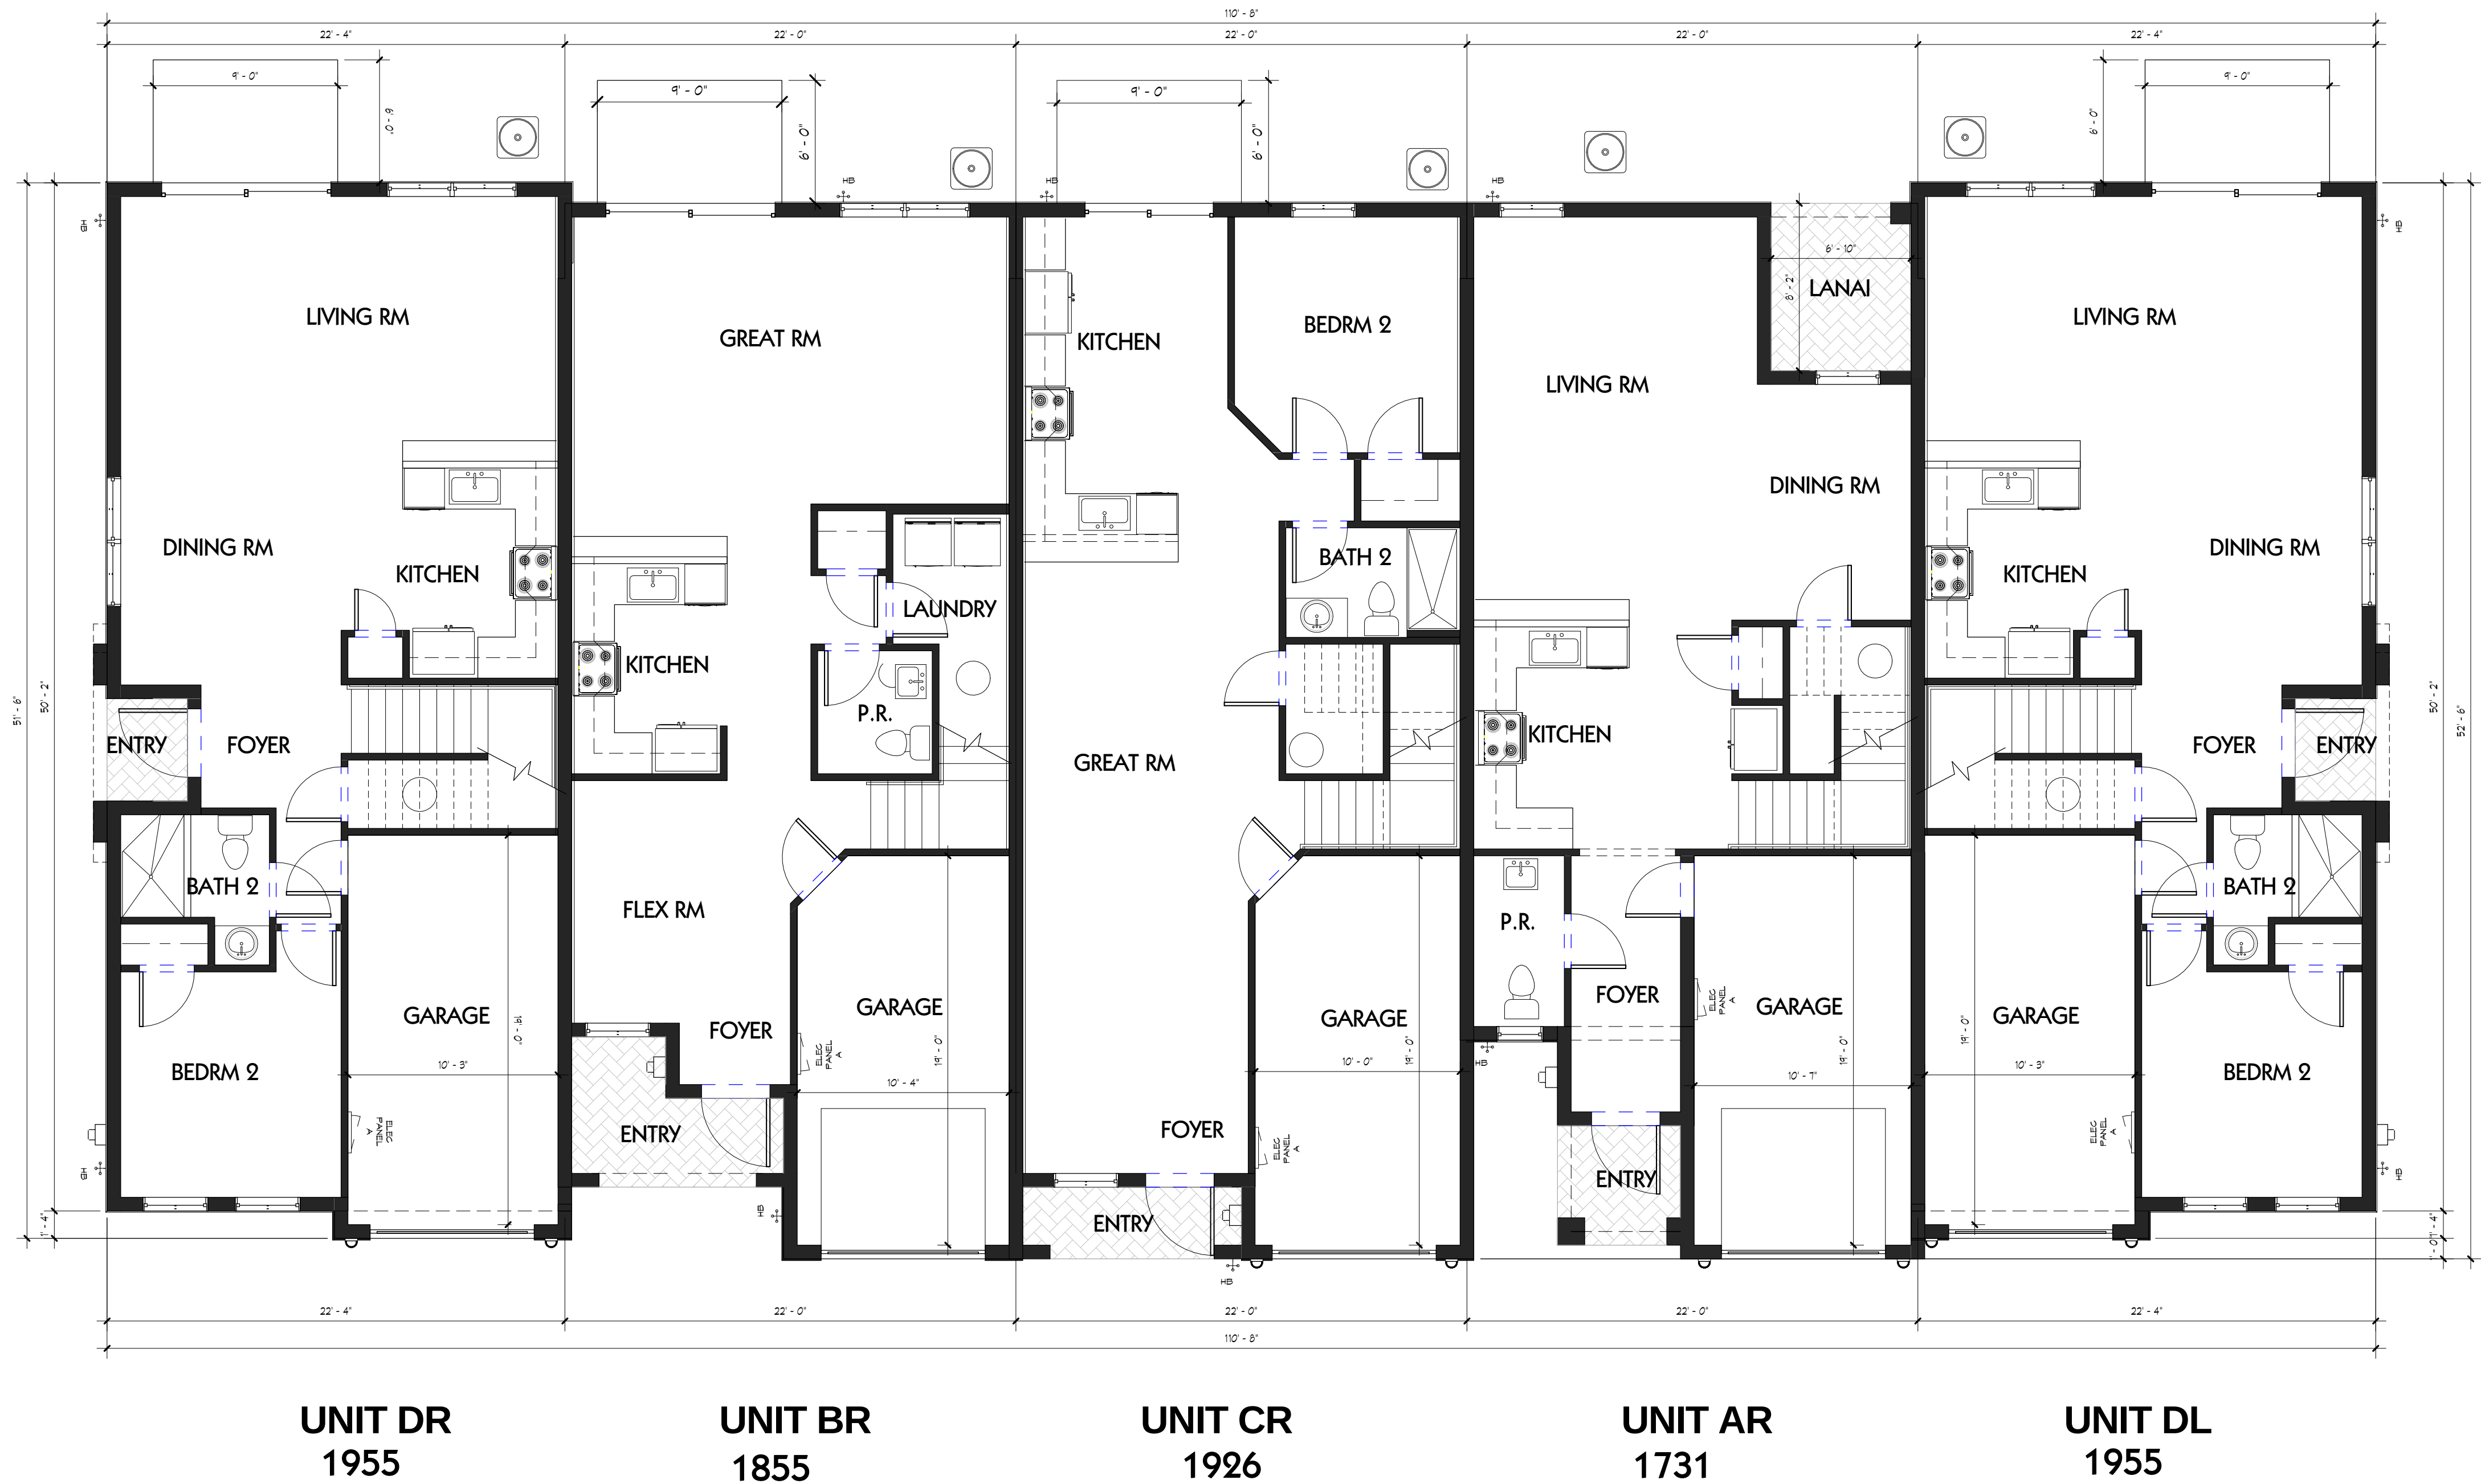

1ST FLOOR BUILDING PLANS

SHEET INFORMATION
5- UNIT
BUILDING
TYPE B

PROJECT INFORMATION
MERRICK
PEMBROKE PINES, FLORIDA

D.R. HORTON
America's Builder
www.drhorton.com
6123 LYONS ROAD, COCONUT CREEK, FL 33073 Tel: (954) 949-3079 Fax: (954) 928-8921


SPECIALTY ENGINEERING CONSULTANTS, Inc.
1599 SW 30th AVE.
SUITE #20
BOYNTON BEACH, FL 33426
DADE - BROWARD - PALM BEACH
FL, CA, #009217
561 - 752 - 5440 OFFICE
561 - 752 - 5542 FAX

FILE NAME.
SCALE
DATE 1/13/2020
RVD. BY
DRWN. BY

REVISION
2/15/2021

SEAL
D. ADAM LeBLANC, PE FL #77012
SHEET #
A-1

1:DR HORTONMERRICK TOWNHOMES BUILDING 5-FLEX-B.M.V.

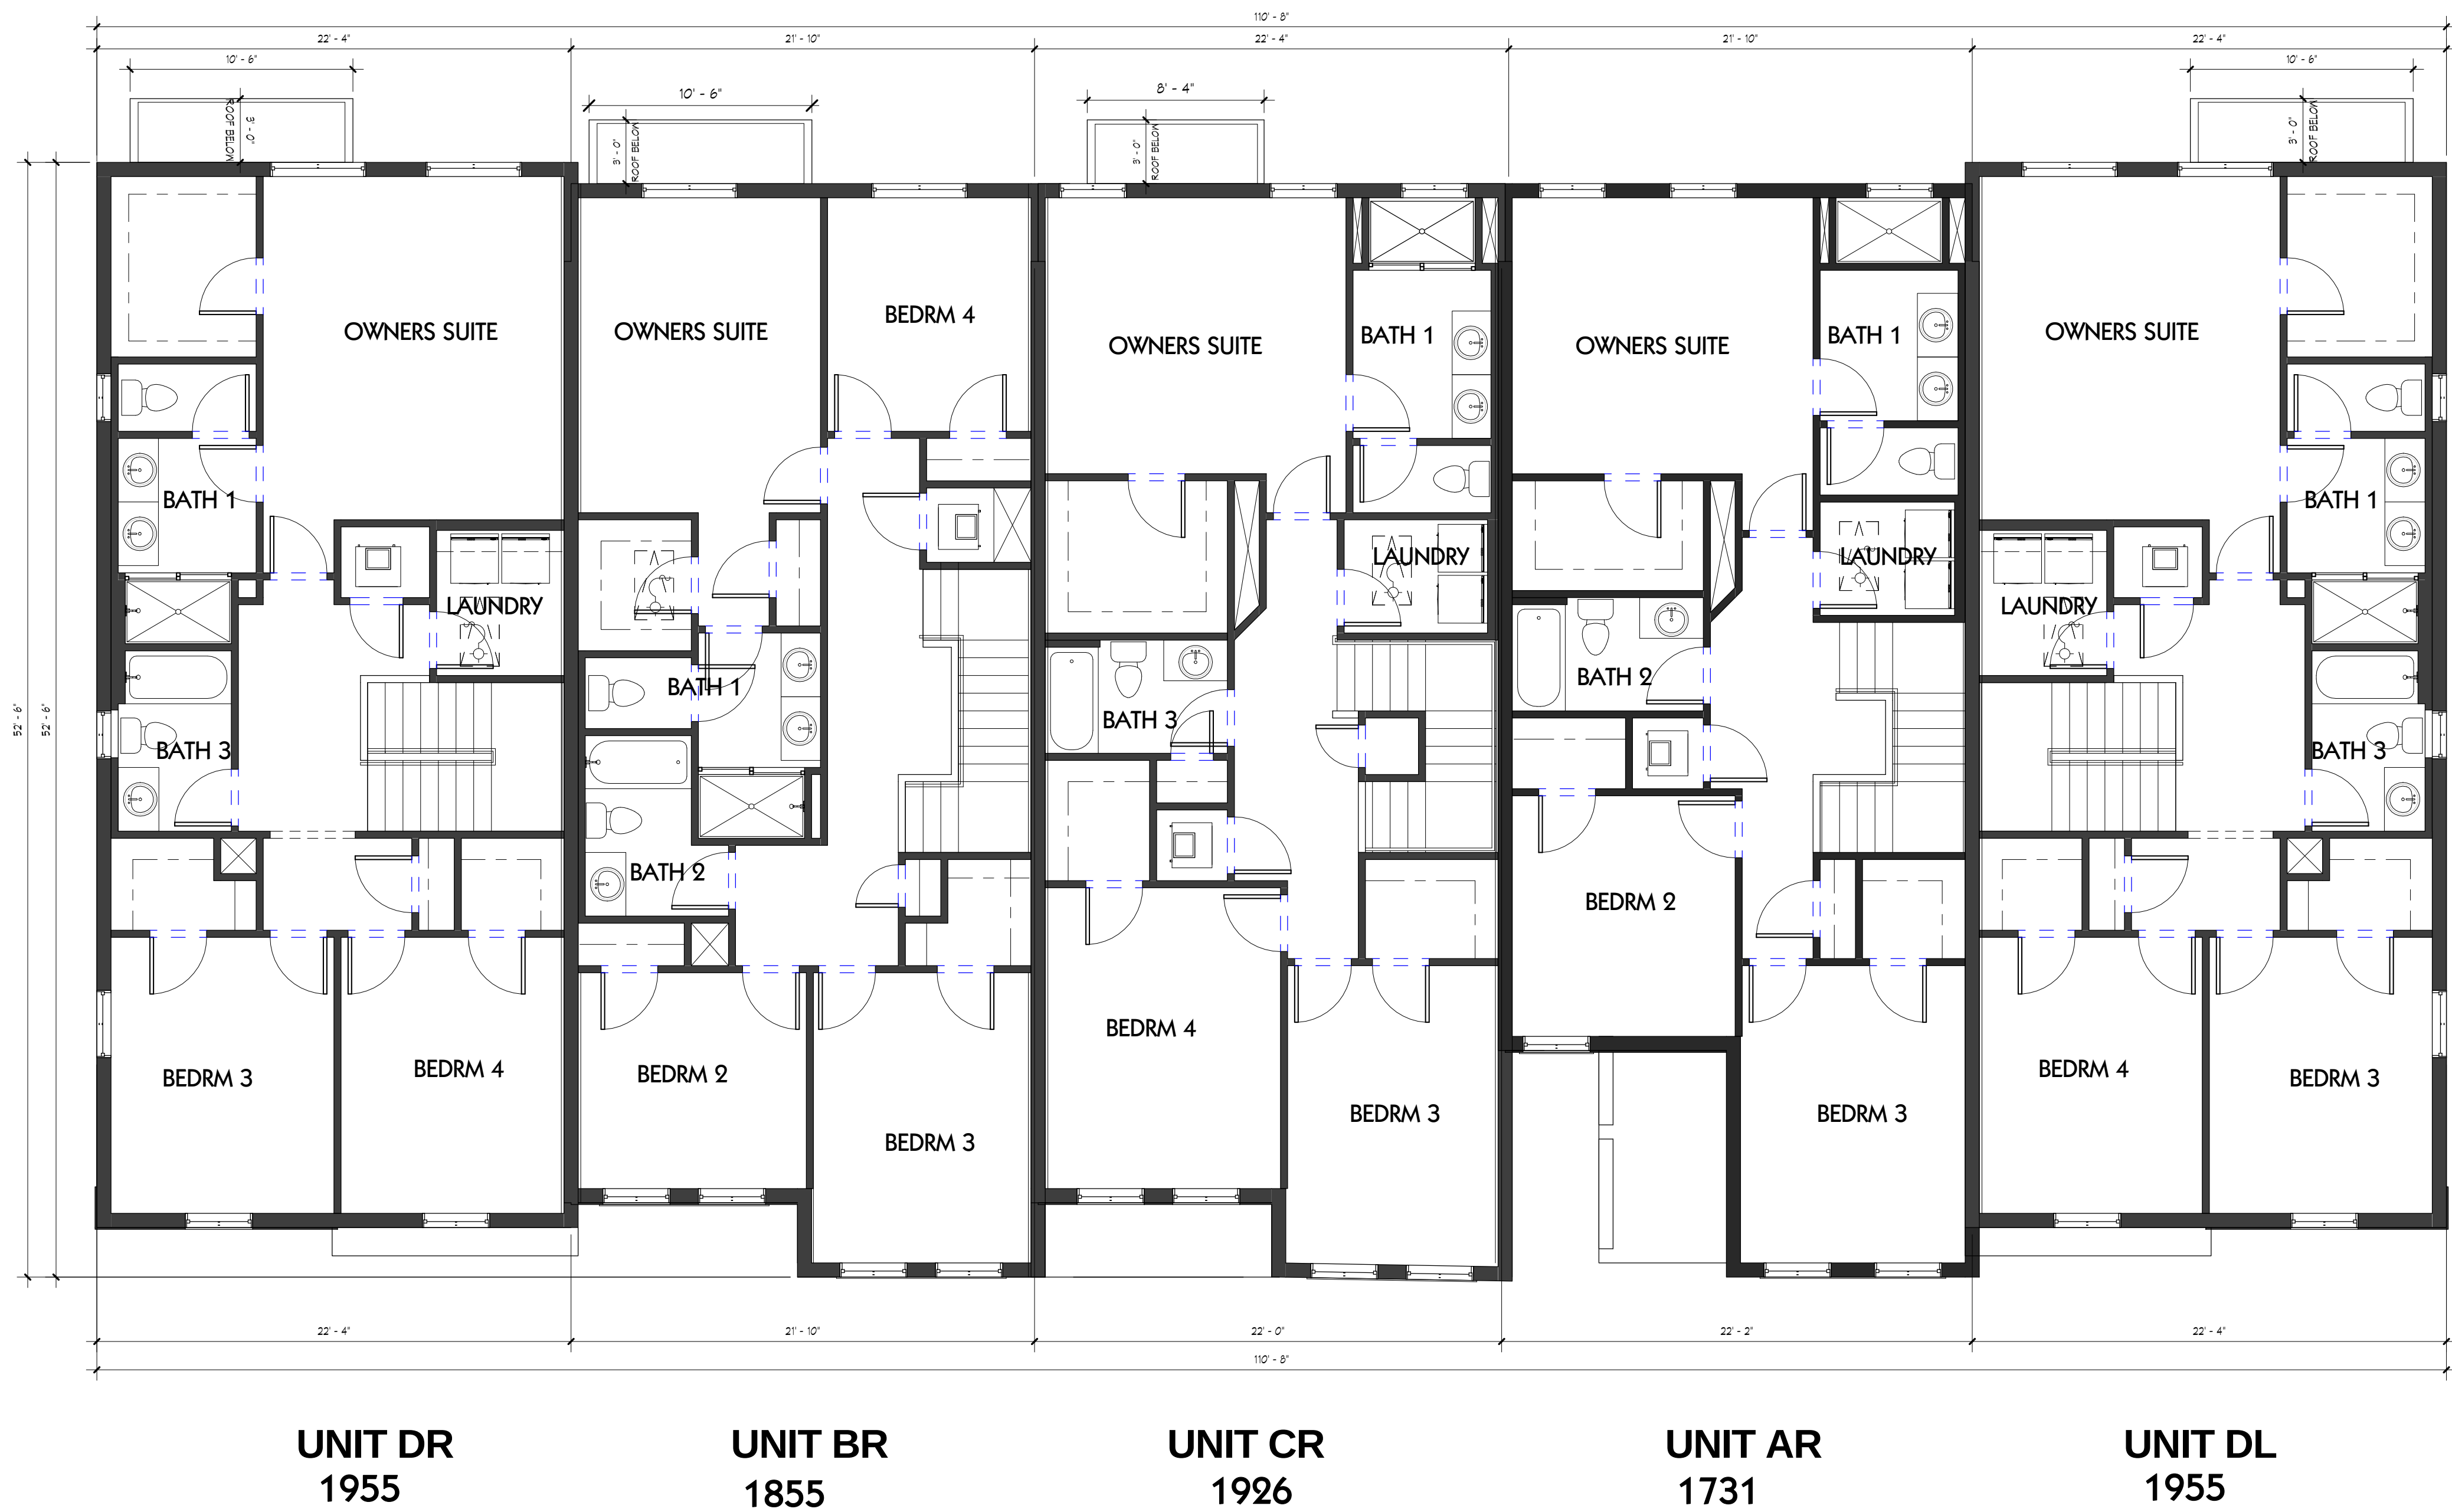


① 2nd Flr
3/16" = 1'-0"

2ND FLOOR BUILDING PLANS

SHEET INFORMATION
5- UNIT
BUILDING
TYPE B

PROJECT INFORMATION
MERRICK
PEMBROKE PINES, FLORIDA

D.R. HORTON®
America's Builder
www.drhorton.com
6123 LYONS ROAD, COCONUT CREEK, FL 33073 Tel: (954) 949-3079 Fax: (954) 928-8921

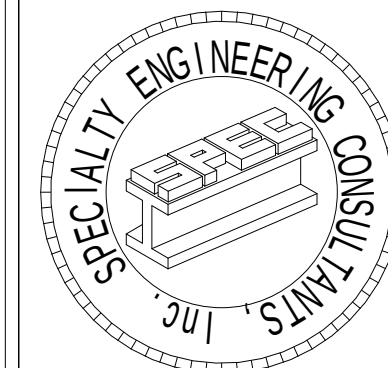

SPECIALTY ENGINEERING
CONSULTANTS, Inc

1599 SW 30th AVE.
SUITE #20
BOYNTON BEACH, FL 33426

DADE - BROWARD - PALM BEACH
FL. CA. #009217

561 - 752 - 5440 OFFICE
561 - 752 - 5542 FAX

FILE NAME.

SCALE

DATE 1/13/2020

RVD. BY

DRWN. BY

REVISION

2/15/2021

SEAL
D. ADAM LeBLANC, PE FL #77012

SHEET #

A-2

1:DR HORTONMERRICK TOWNHOMES BUILDING 5-FLEX-B.M.V.




ELEVATIONS

SHEET INFORMATION
5- UNIT
BUILDING
TYPE B

PROJECT INFORMATION
MERRICK
PEMBROKE PINES, FLORIDA

D.R. HORTON
America's Builder
www.drhorton.com
6123 LYONS ROAD, COCONUT CREEK, FL 33073 Tel: (954) 949-3079 Fax: (954) 928-8921

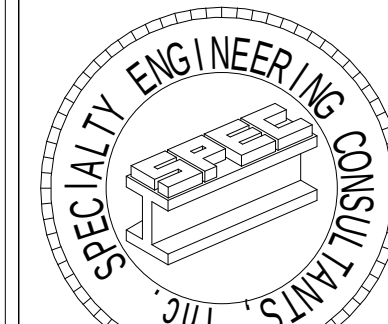


SPECIALTY ENGINEERING
CONSULTANTS, Inc.
1599 SW 30th AVE.
SUITE #20
BOYNTON BEACH, FL 33426
DADE - BROWARD - PALM BEACH
FL, CA. #009217
561 - 752 - 5440 OFFICE
561 - 752 - 5542 FAX

FILE NAME.
SCALE
DATE 1/13/2020
RVD. BY
DRWN. BY
REVISION
2/15/2021

SEAL
D. ADAM LeBLANC, PE FL #77012
SHEET #
A-3

I:\DR HORTON\MERRICK TOWNHOMES\BUILDING 5-FLEX-B.MXD

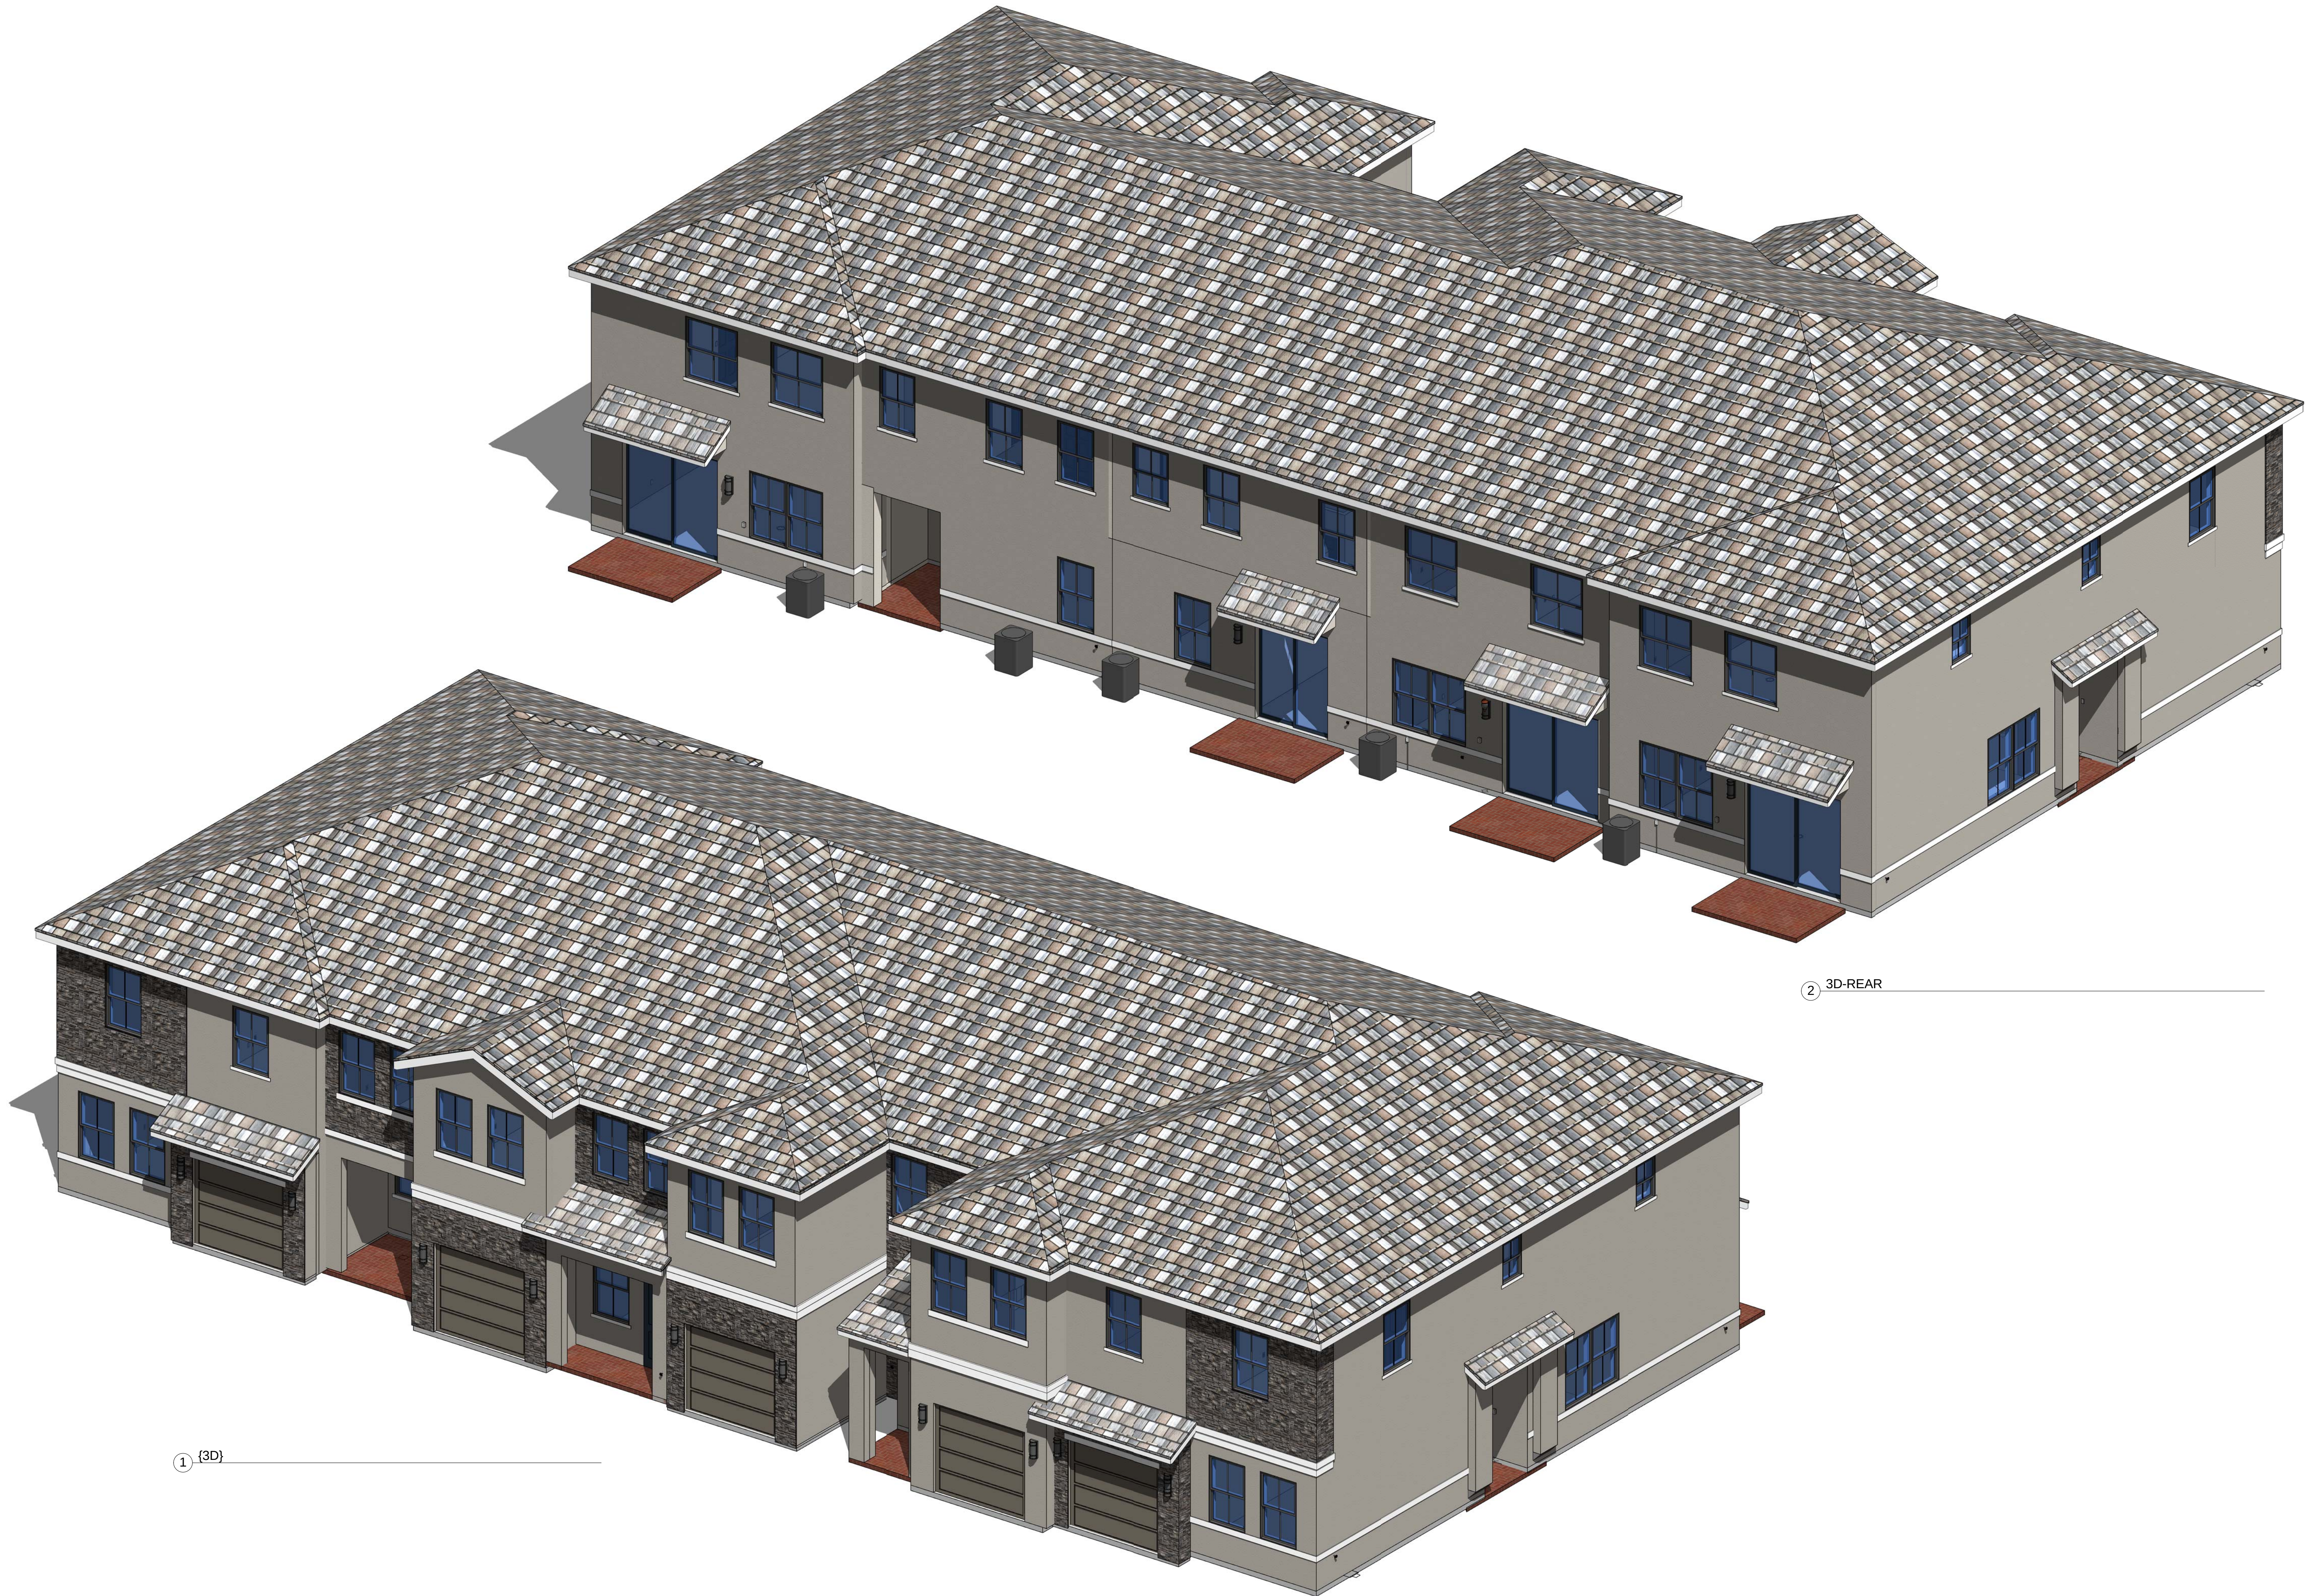

1 (3D)


2 3D-REAR

3D ELEVATION

PROJECT INFORMATION
MERRICK
PEMBROKE PINES, FLORIDA

SHEET INFORMATION
5- UNIT
BUILDING
TYPE B

D.R. HORTON
America's Builder
www.drhorton.com
6123 LYONS ROAD, COCONUT CREEK, FL 33073 Tel: (954) 949-3079 Fax: (954) 928-8921

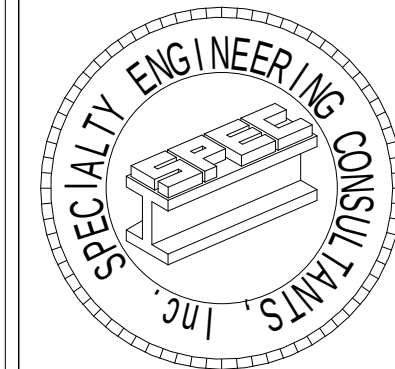

SPECIALTY ENGINEERING
CONSULTANTS, Inc.
1599 SW 30th AVE.
SUITE #20
BOYNTON BEACH, FL 33426

DADE - BROWARD - PALM BEACH
FL, CA. #009217

561 - 752 - 5440 OFFICE
561 - 752 - 5542 FAX

FILE NAME:
SCALE
DATE 1/13/2020
RVD. BY
DRWN. BY

REVISION
2/15/2021

SEAL
D. ADAM LeBLANC, PE, FL #77012
SHEET #
A-4



6123 LYONS ROAD, COCONUT CREEK, FL 33073 Tel: (954) 949-3000 Fax : (954) 928-8921

MERRICK

PEMBROKE PINES, FLORIDA


6-UNIT BUILDING

TYPE A

MERRICK 6-UNIT BUILDING TYPE A




6123 LYONS ROAD, COCONUT CREEK, FL 33073 Tel: (954) 949-3079 Fax: (954) 928-8921

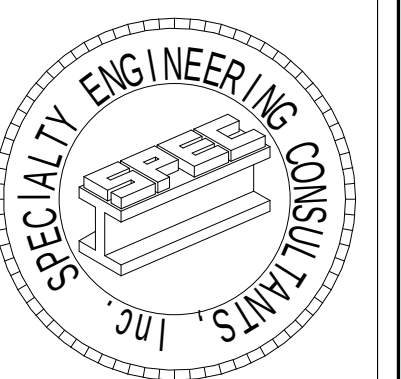

SPECIALTY ENGINEERING
CONSULTANTS, INC.
1509 SW 30th AVE.
SUITE #20
BOYNTON BEACH, FL 33426
DADE - BROWARD - PALM BEACH
FL. CA. #009217
561 - 752 - 5440 OFFICE
561 - 752 - 5542 FAX

1. DR HORTON MERRICK TOWNHOMES BUILDING 6- FLEX- AREA 1. 1. 1.

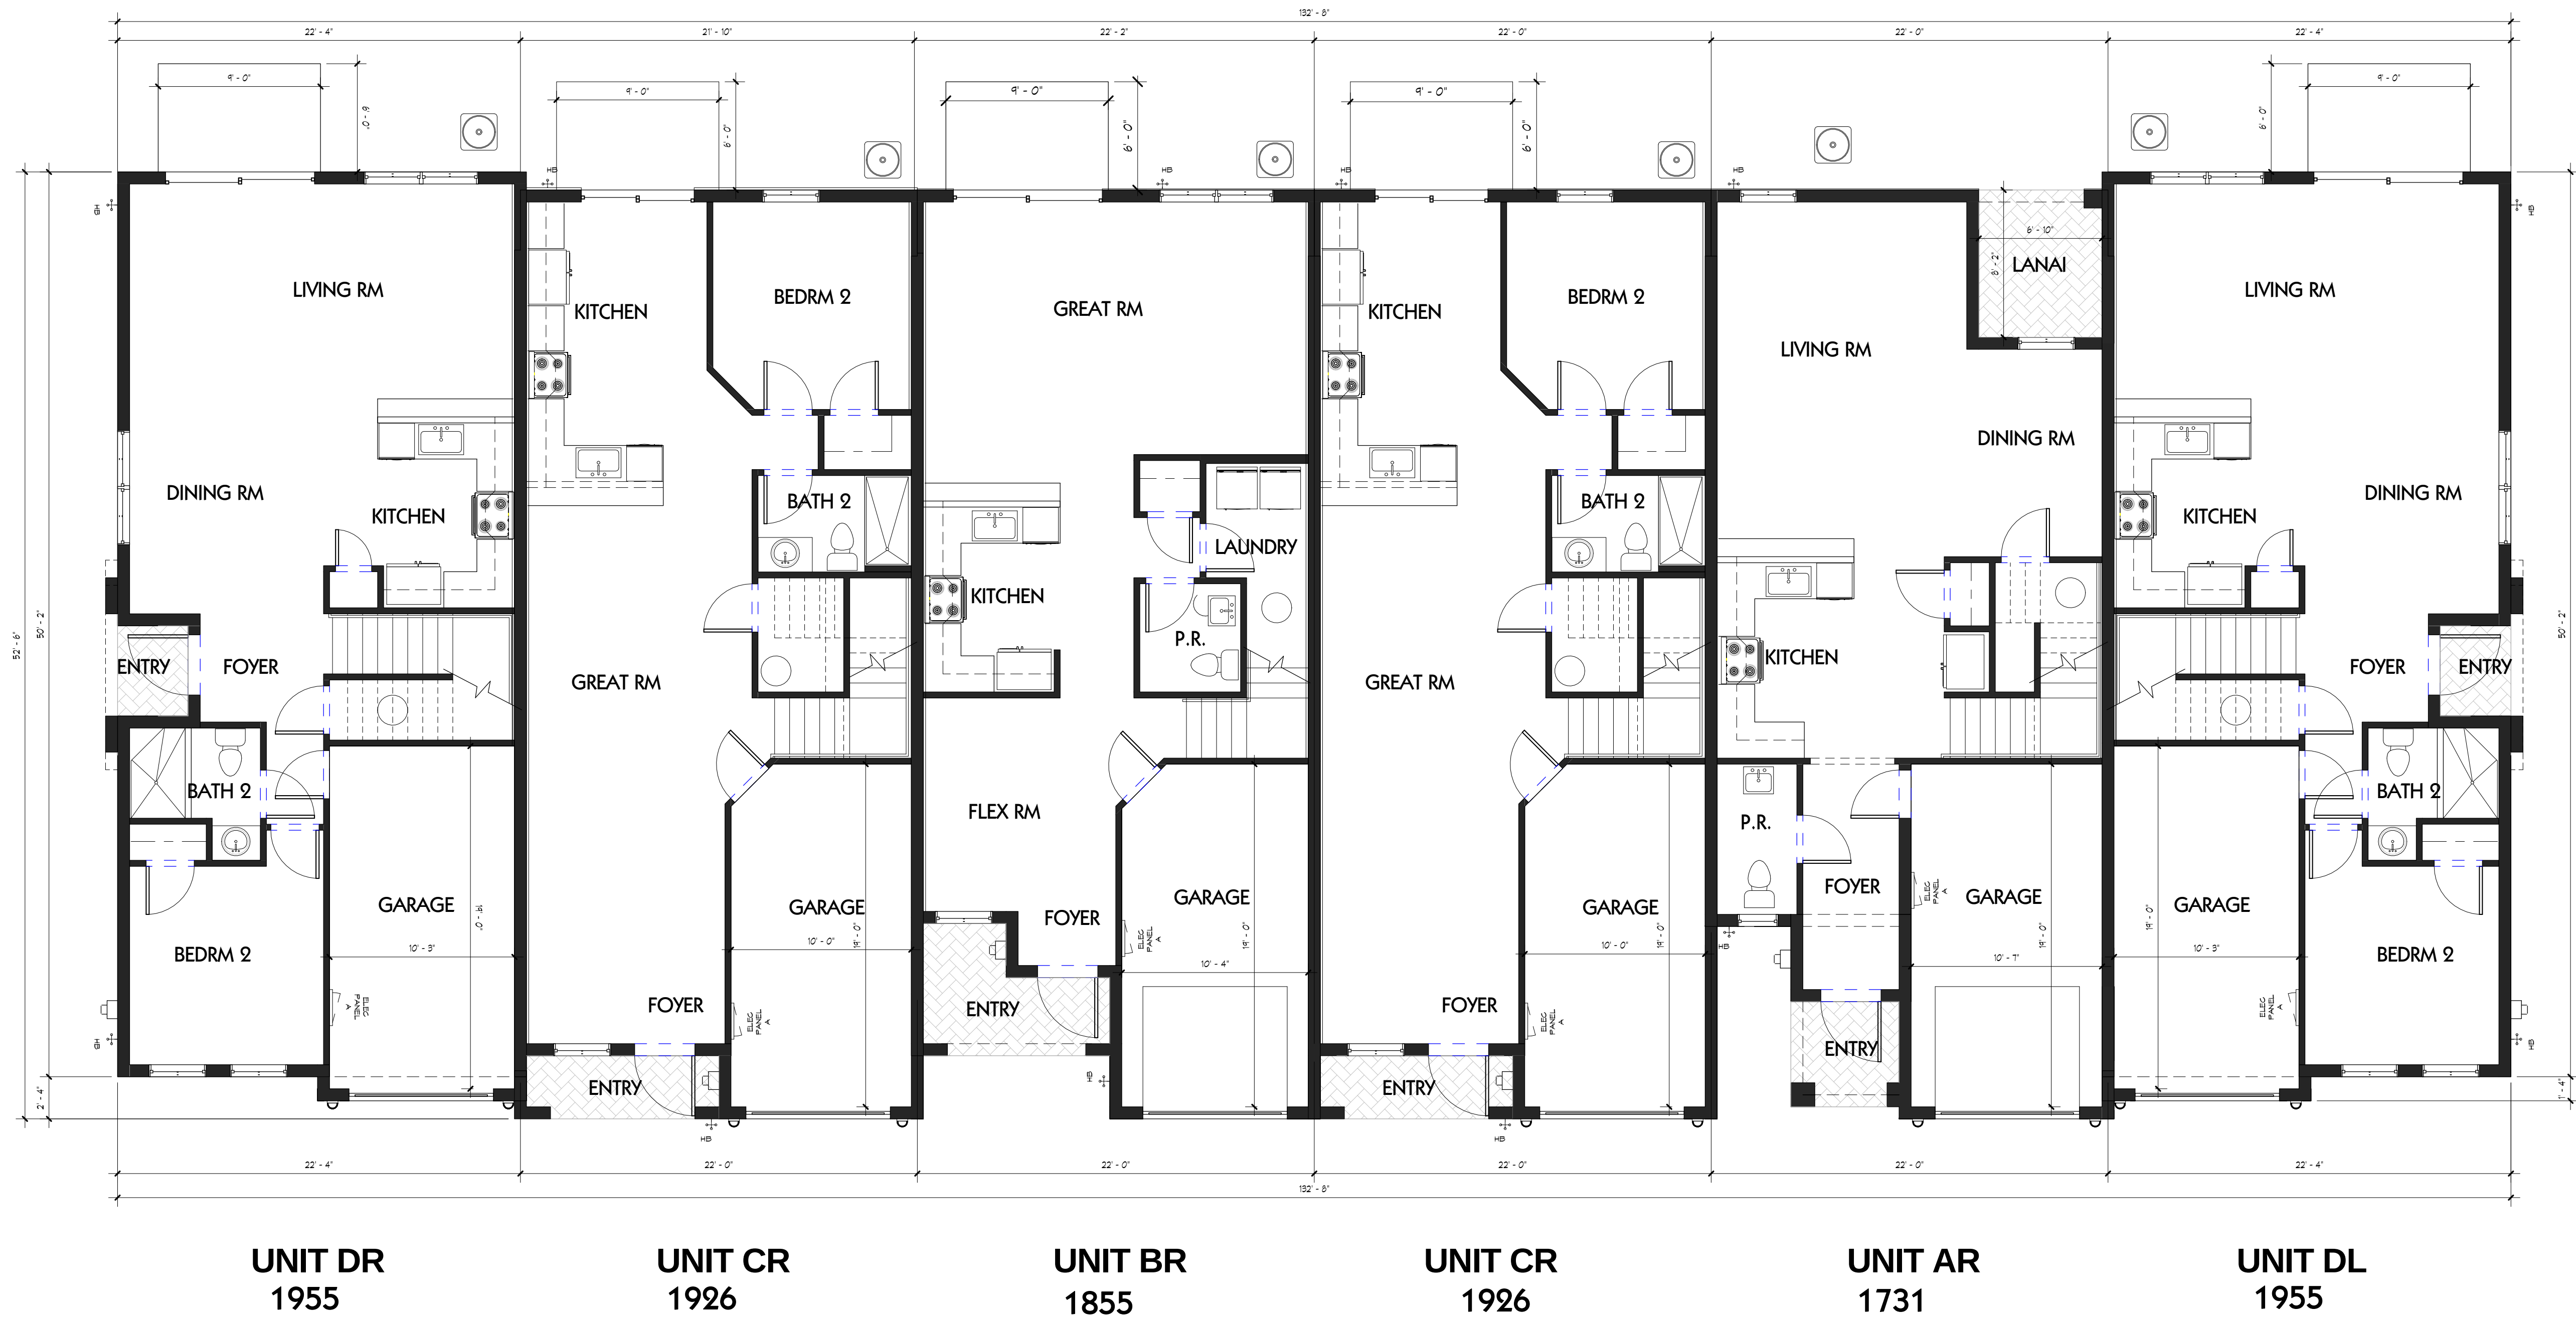

1ST FLOOR BUILDING PLANS

SHEET INFORMATION

6- UNIT BUILDING TYPE A

PROJECT INFORMATION

MERRICK

PEMBROKE PINES, FLORIDA

D.R. HORTON

NYSE

America's Builder

www.drhorton.com

6123 LYONS ROAD, COCONUT CREEK, FL 33073 Tel: (954) 949-3079 Fax: (954) 928-8921

SPECIALTY ENGINEERING CONSULTANTS, INC.

SEAL

D. ADAM LeBLANC, PE FL #77012

SPECIALTY ENGINEERING CONSULTANTS, Inc

1599 SW 30th AVE.

SUITE #20

BOYNTON BEACH, FL 33426

DADE - BROWARD - PALM BEACH

FL, CA, #009217

561 - 752 - 5440 OFFICE

561 - 752 - 5542 FAX

FILE NAME:

SCALE:

DATE: 1/13/2020

RVD. BY:

DRWN. BY:


REVISION

2/15/2021

SHEET #

A-1

I:\DR HORTON\MERRICK TOWNHOMES\BUILDING 6-FLEX-AREA\FV1

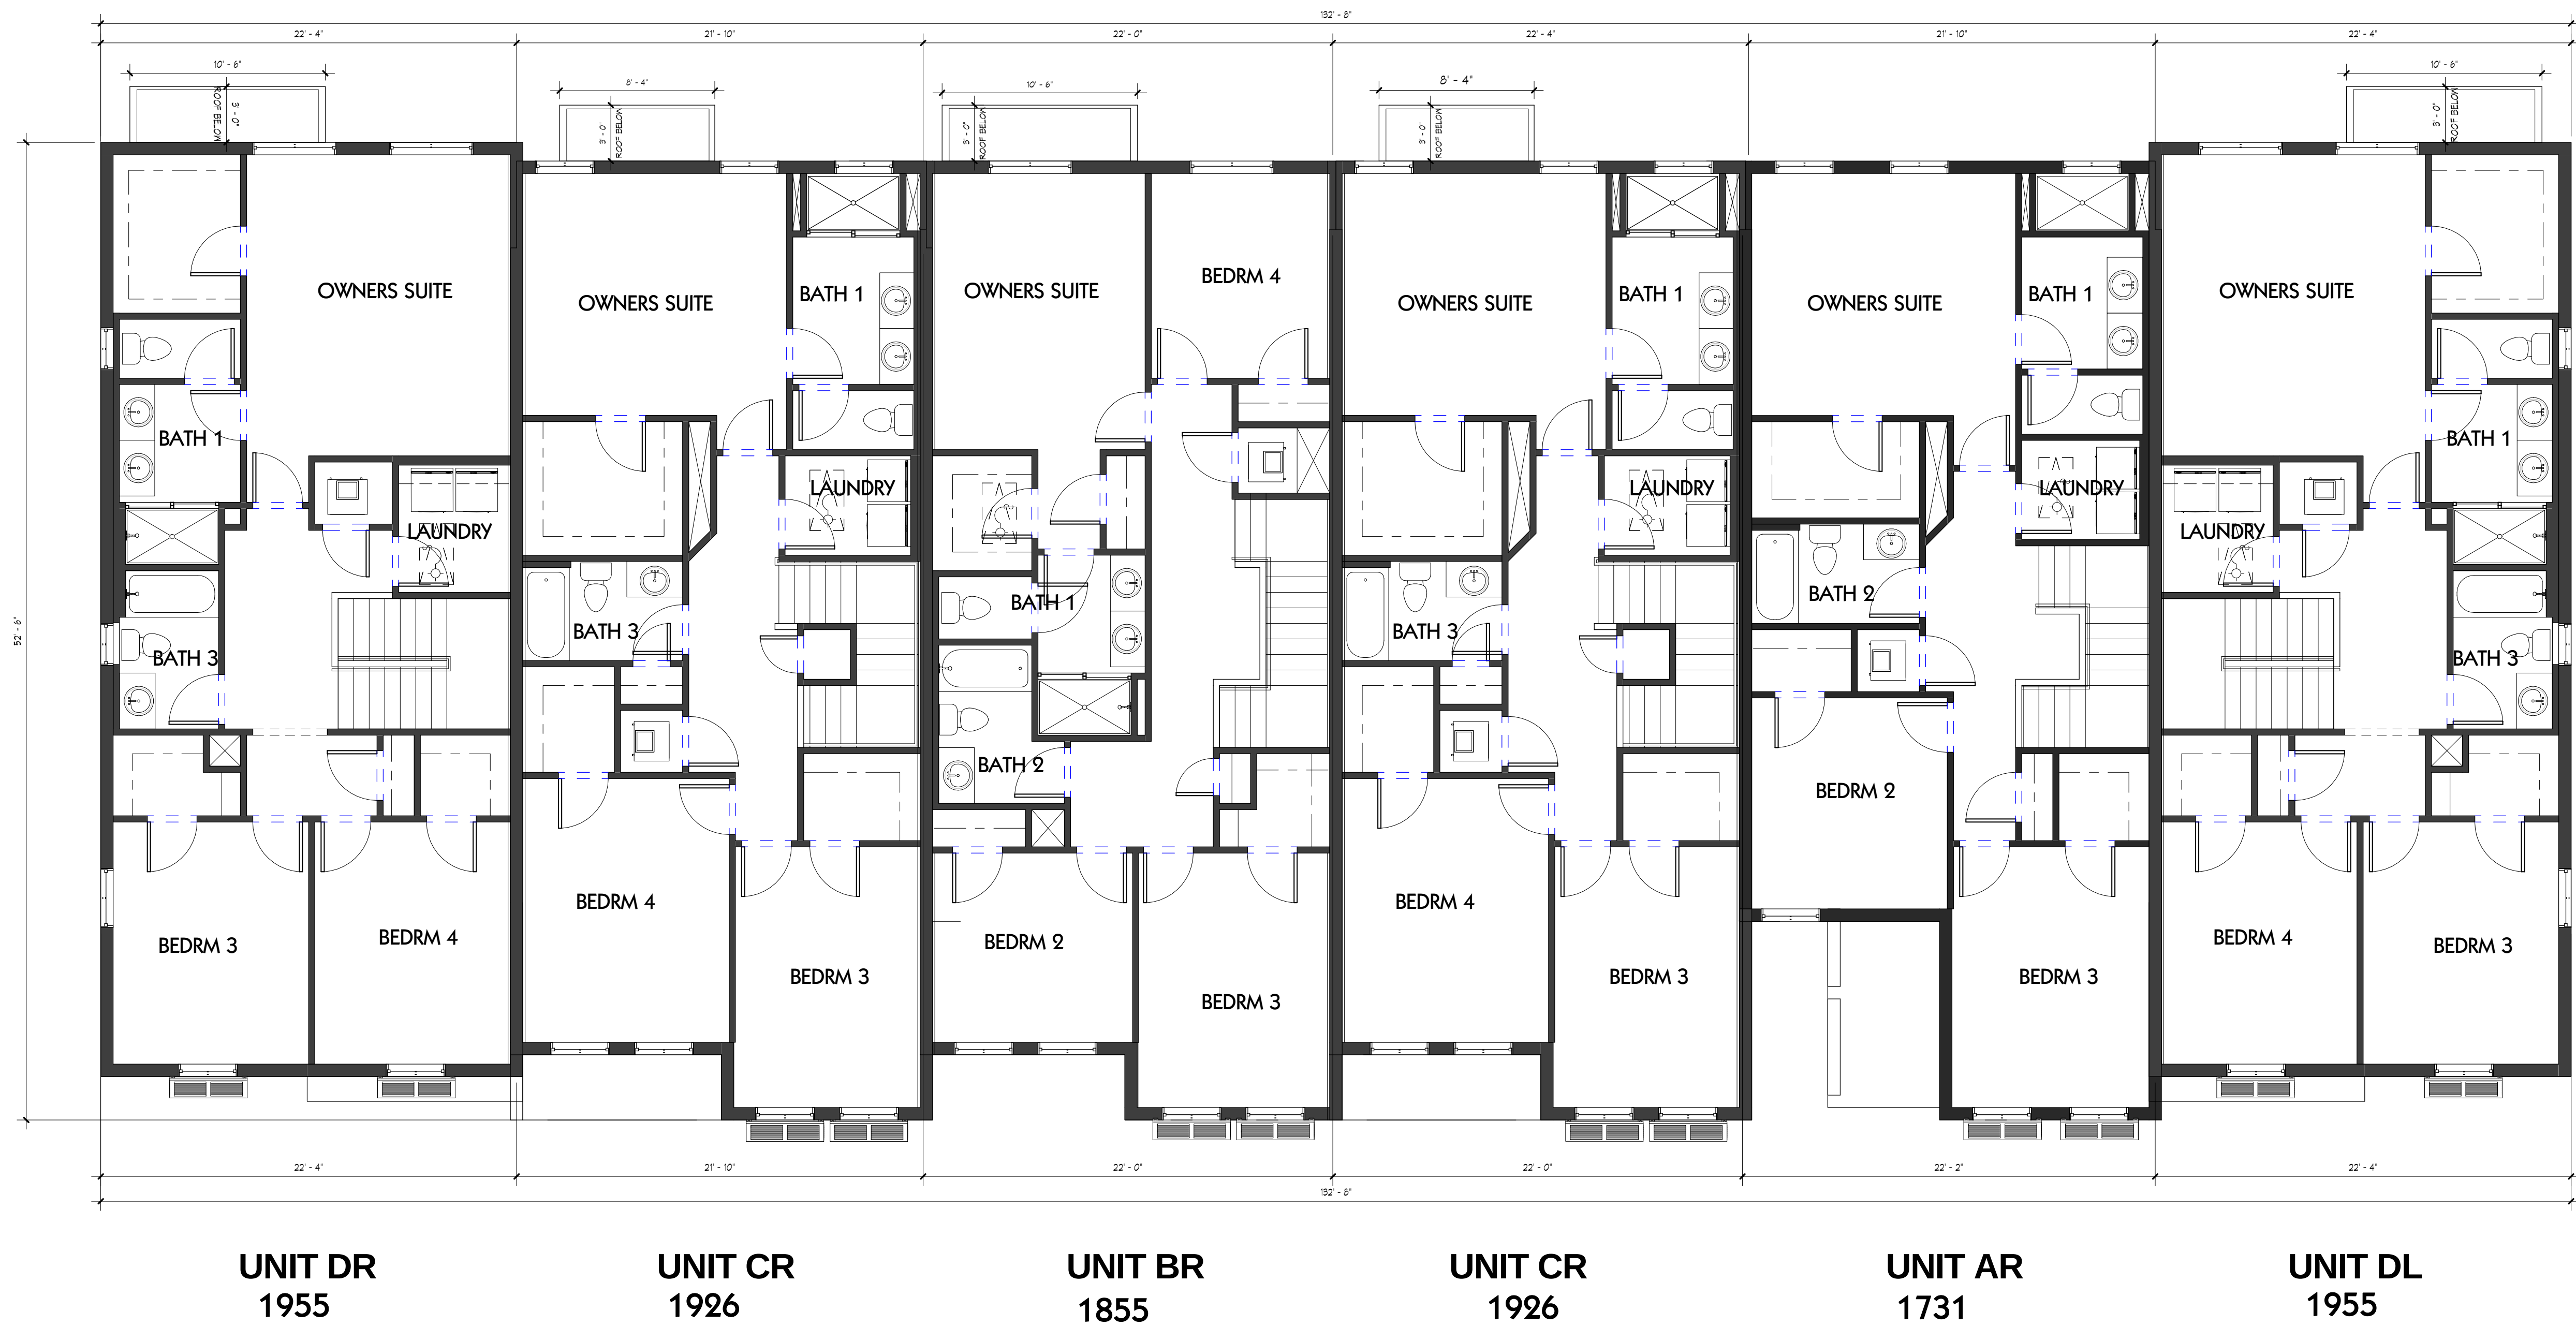


1 2nd Flr
3/16" = 1'-0"

2ND FLOOR BUILDING PLANS

SHEET INFORMATION
6- UNIT
BUILDING
TYPE A

PROJECT INFORMATION
MERRICK
PEMBROKE PINES, FLORIDA

D.R. HORTON
America's Builder
www.drhorton.com
6123 LYONS ROAD, COCONUT CREEK, FL 33073 Tel: (954) 949-3079 Fax: (954) 928-6921

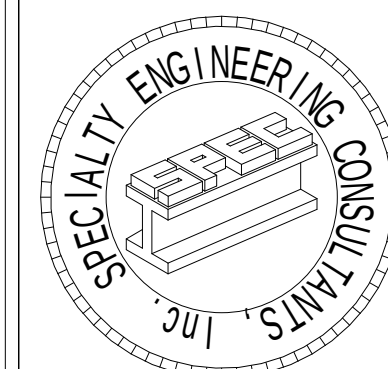

SPECIALTY ENGINEERING
CONSULTANTS, Inc

1599 SW 30th AVE.
SUITE #20
BOYNTON BEACH, FL 33426

DADE - BROWARD - PALM BEACH
FL, CA, #009217

561 - 752 - 5440 OFFICE
561 - 752 - 5542 FAX

FILE NAME:

SCALE:

DATE: 1/13/2020

RVD. BY:

DRWN. BY:

REVISION:

2/15/2021

SEAL
D. ADAM LeBLANC, PE FL #77012

SHEET #

A-2

1. DR HORTON MERRICK TOWNHOMES BUILDING 6-FLX-AREA 1.01



2 REAR ELEVATION
3/16" = 1'-0"


WHITE WINDOW FRAME		BAHAMA SHUTTER & FRONT DOOR/Unit Section DR/CR/DL		BAHAMA SHUTTER & FRONT DOOR/Unit Section BR/AR		GARAGE	BEL AIR FLAT ROOF TILE BY EAGLE ROOFING	COACH LIGHT
BODY COLOR	STUCCO SIDING	TRIM & FASCIA						
SW 9166	SW 7016	SW 7004	SW 6235	SW 7659	SW 7046			
SW 9166 Drift of Mist	SW 7016 Mindful Gray	SW 7004 Snowbound	SW 6235 Foggy Day	SW 7659 Gris	SW 7046 Anonymous			
Merrick Square - Pembroke Pines, FL - drhorton.com						Tremont Pavers Mega Olde TownColor: Driftwood 6x9/9x9/9x12		



4 RIGHT SIDE
3/16" = 1'-0"



3 LEFT SIDE
3/16" = 1'-0"

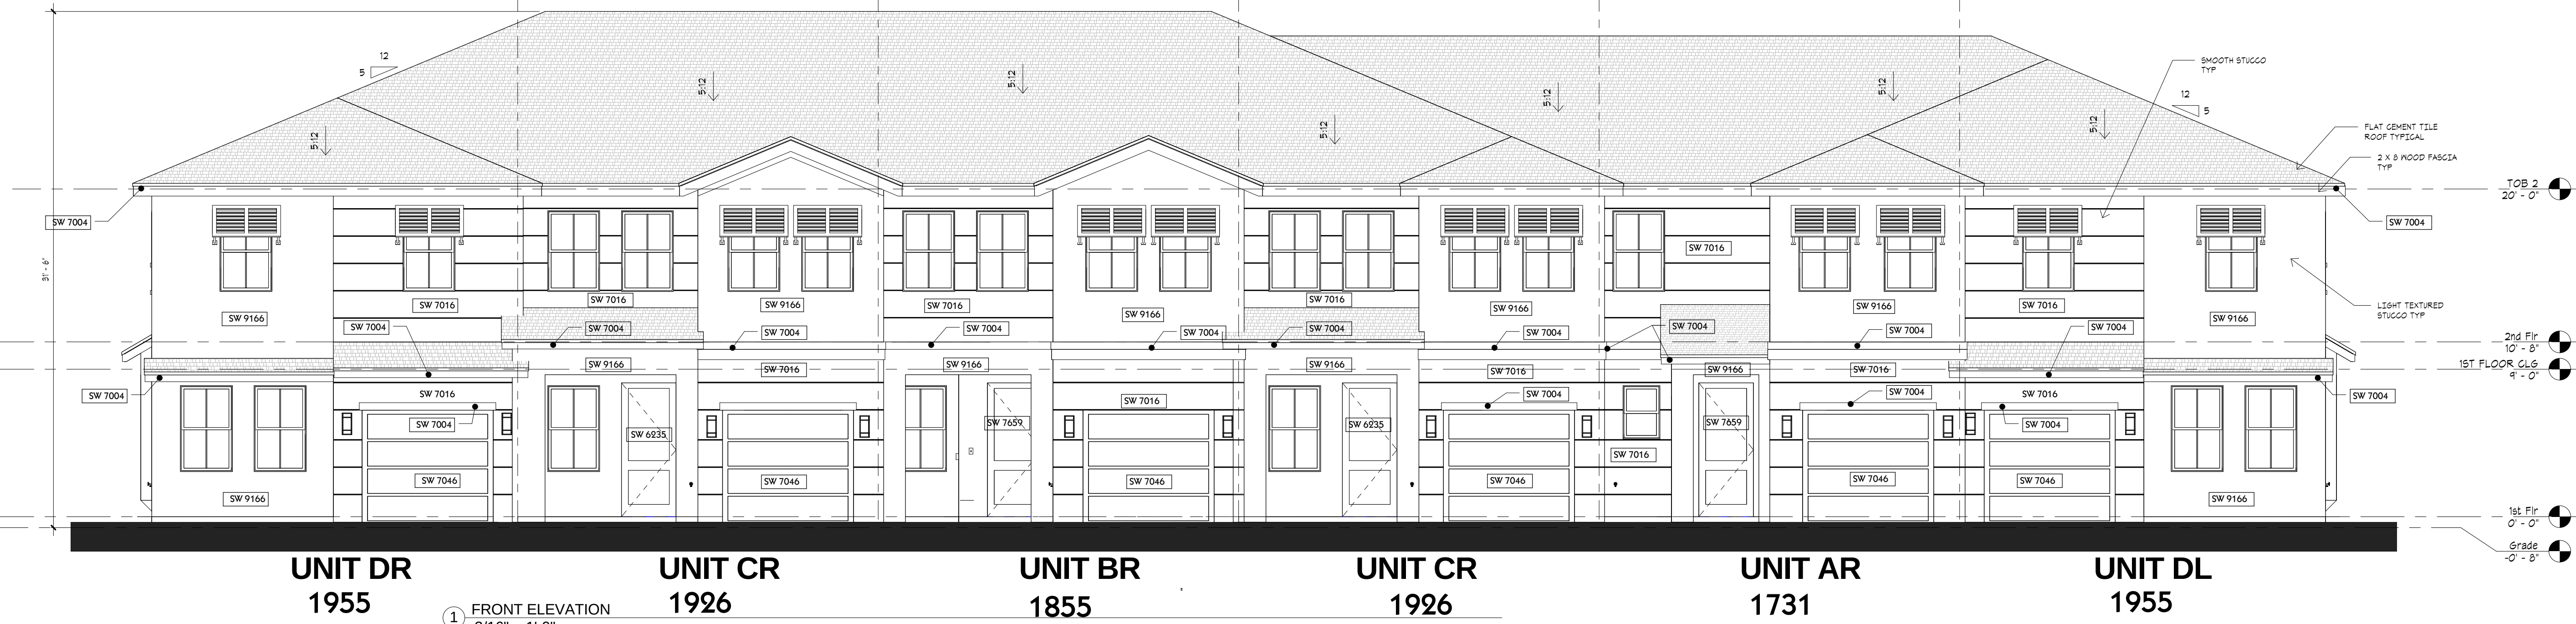


1 FRONT ELEVATION
3/16" = 1'-0"

ELEVATIONS

SHEET INFORMATION
6- UNIT
BUILDING
TYPE A

PROJECT INFORMATION
MERRICK
PEMBROKE PINES, FLORIDA

D.R. HORTON
America's Builder
www.drhorton.com
6123 LYONS ROAD, COCONUT CREEK, FL 33073 Tel: (954) 949-3079 Fax: (954) 928-8921

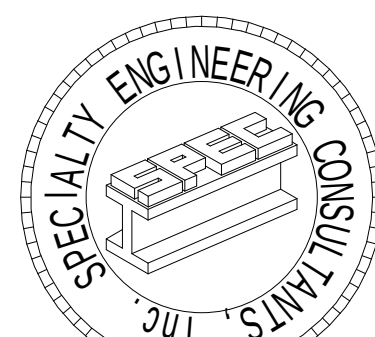

SPECIALTY ENGINEERING
CONSULTANTS, Inc.

1599 SW 30th AVE.
SUITE #20
BOYNTON BEACH, FL 33426

DADE - BROWARD - PALM BEACH
FL, CA, #009217

561 - 752 - 5440 OFFICE
561 - 752 - 5542 FAX

FILE NAME:

SCALE

DATE 1/13/2020

RVD. BY

DRWN. BY

REVISION


2/15/2021

SEAL
D. ADAM LeBLANC, PE FL #77012

SHEET #

A-3

I:\DR HORTON\MERRICK TOWNHOMES\BUILDING 6-FLEX-AREA\PLT

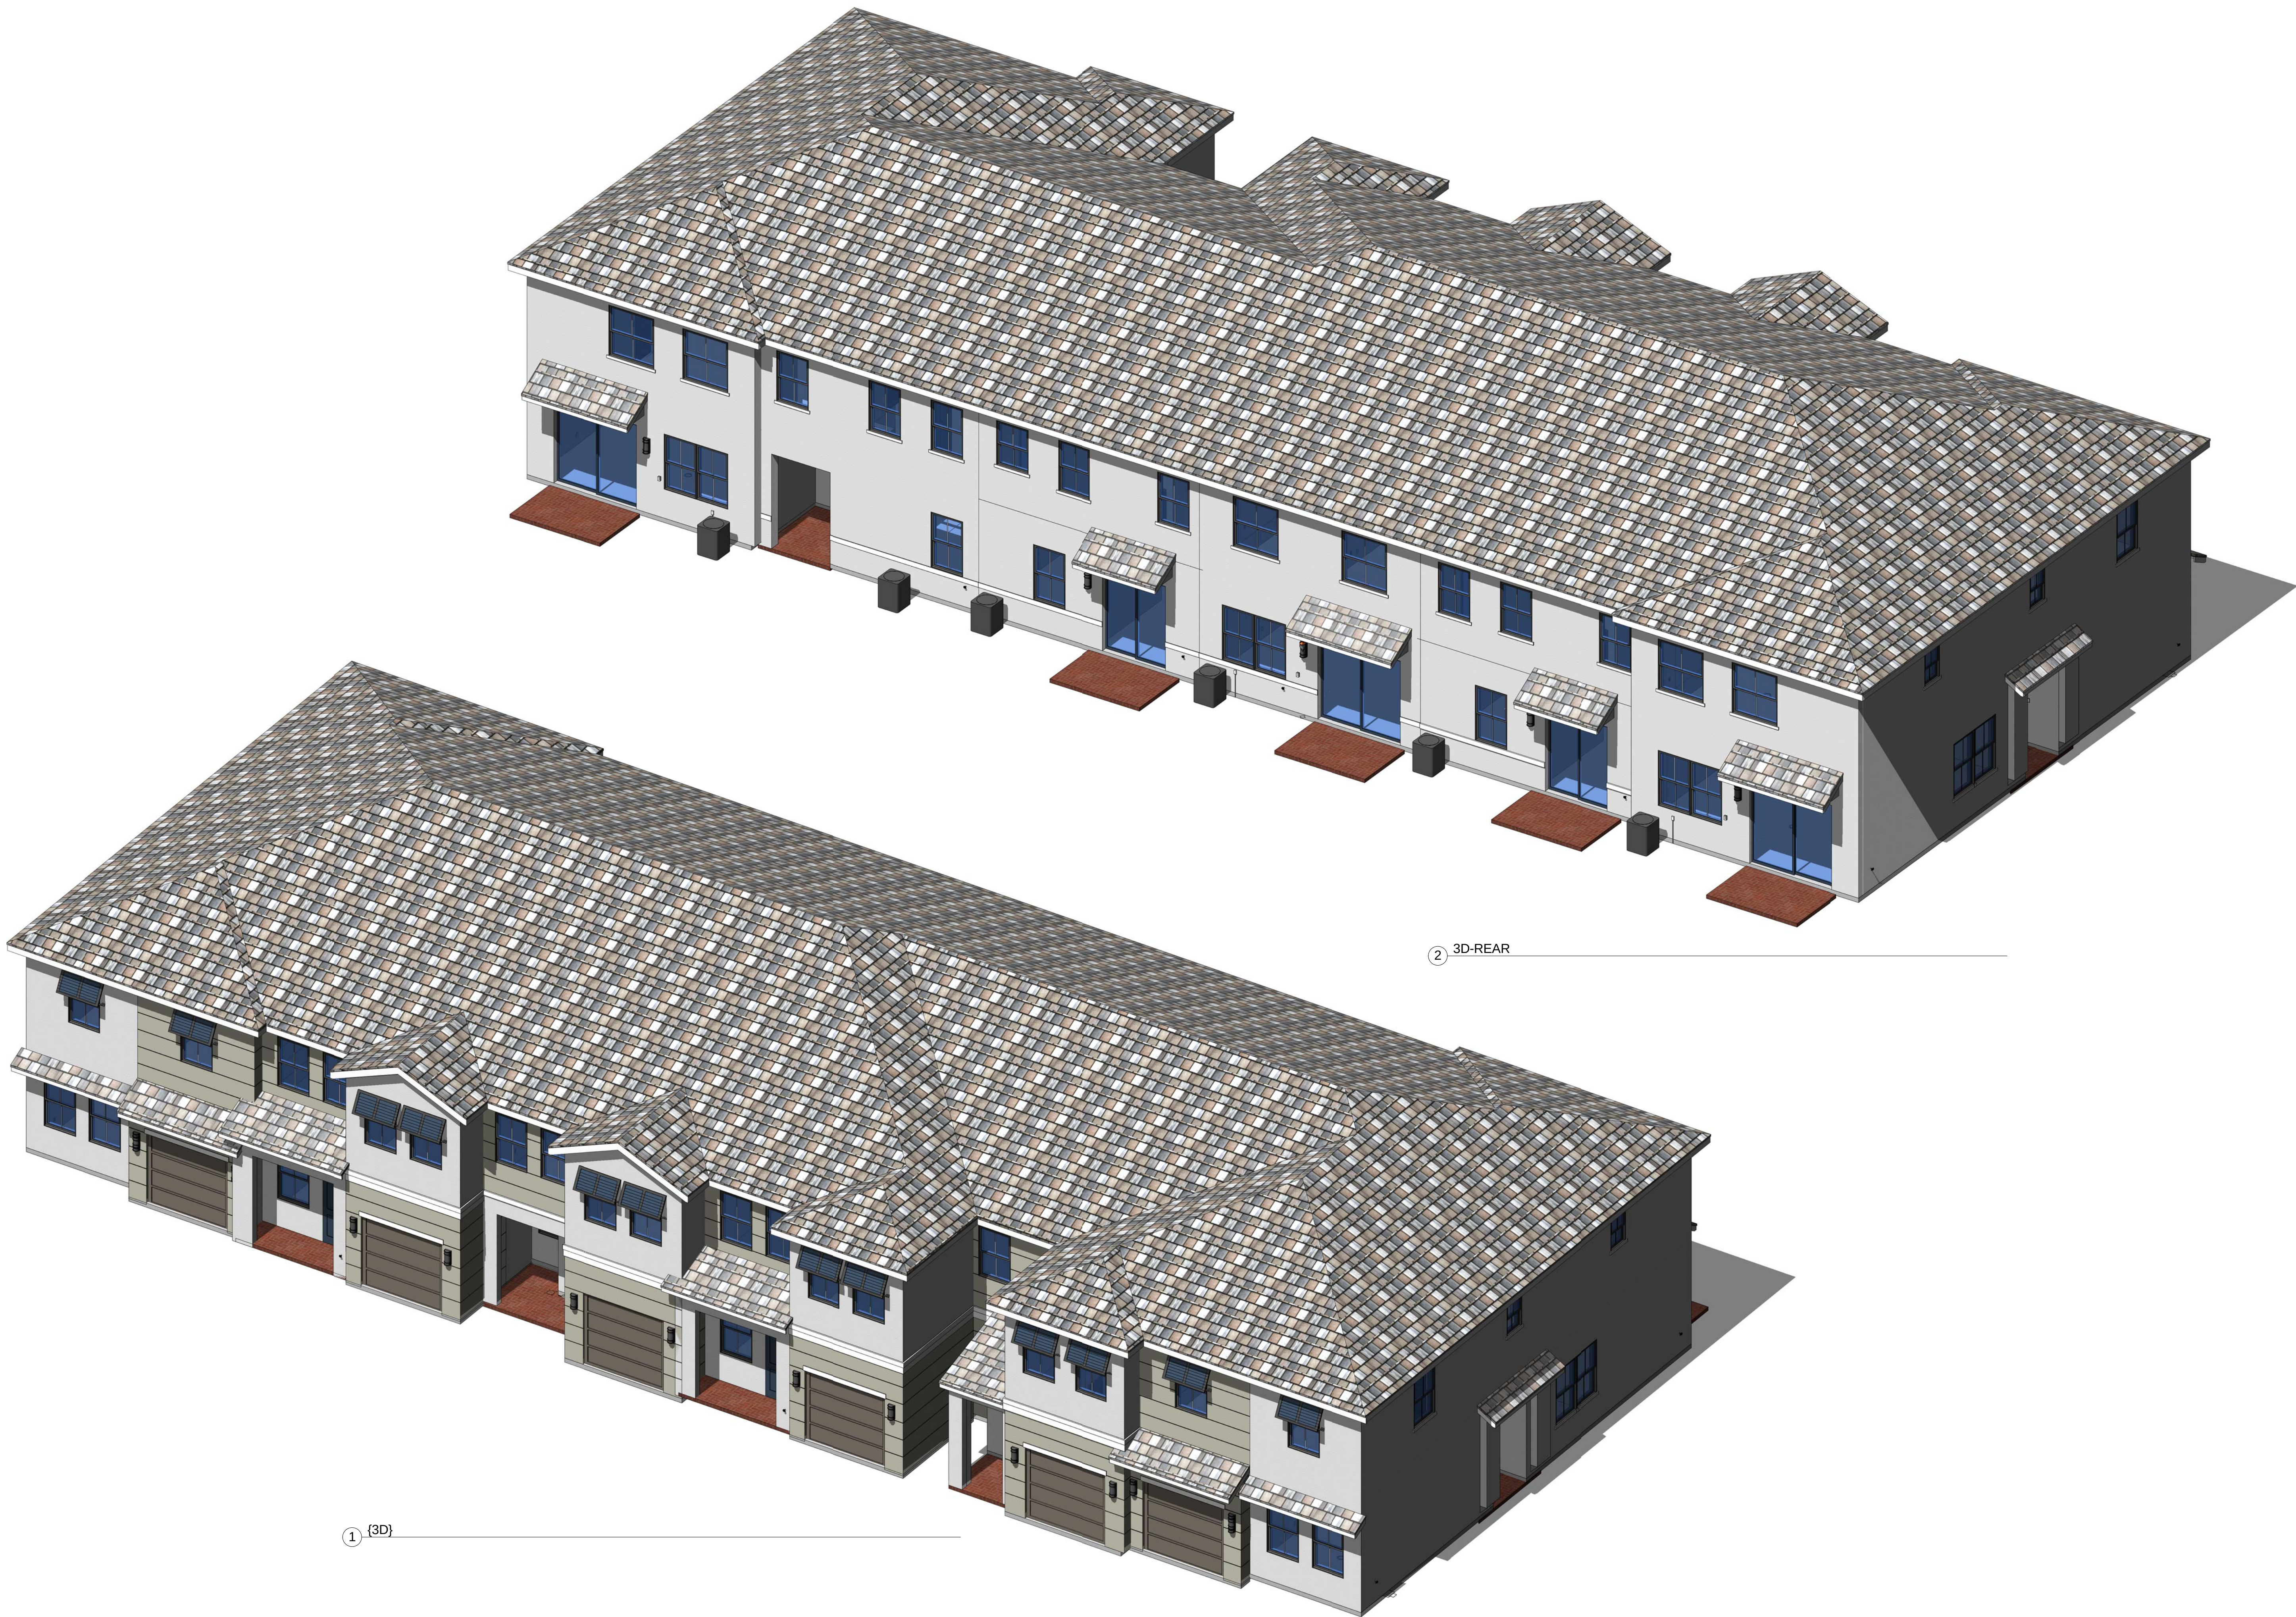

1 {3D}


2 3D-REAR

3D ELEVATION

SHEET INFORMATION
6- UNIT
BUILDING

PROJECT INFORMATION
MERRICK
PEMBROKE PINES, FLORIDA

D.R. HORTON ®
DRI Label NYSE
America's Builder
www.drhorton.com
6123 LYONS ROAD, COCONUT CREEK, FL 33073 Tel: (954) 949-3079 Fax: (954) 928-8921

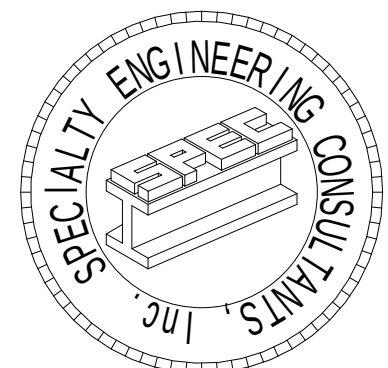

SPECIALTY ENGINEERING
CONSULTANTS, Inc.

1599 SW 30th AVE.
SUITE #20
BOYNTON BEACH, FL 33426

DADE - BROWARD - PALM BEACH
FL, CA, #009217

561 - 752 - 5440 OFFICE
561 - 752 - 5542 FAX

FILE NAME:

SCALE:

DATE: 1/13/2020

RVD. BY:

DRWN. BY:

REVISION

2/15/2021

SEAL
D. ADAM LeBLANC, PE FL #77012

SHEET #

A-4



6123 LYONS ROAD, COCONUT CREEK, FL 33073 Tel: (954) 949-3000 Fax : (954) 928-8921

MERRICK


PEMBROKE PINES, FLORIDA

6-UNIT BUILDING TYPE B


MERRICK 6-UNIT BUILDING TYPE B



6123 LYONS ROAD, COCONUT CREEK, FL 33073 Tel: (954) 949-3079 Fax: (954) 928-8921

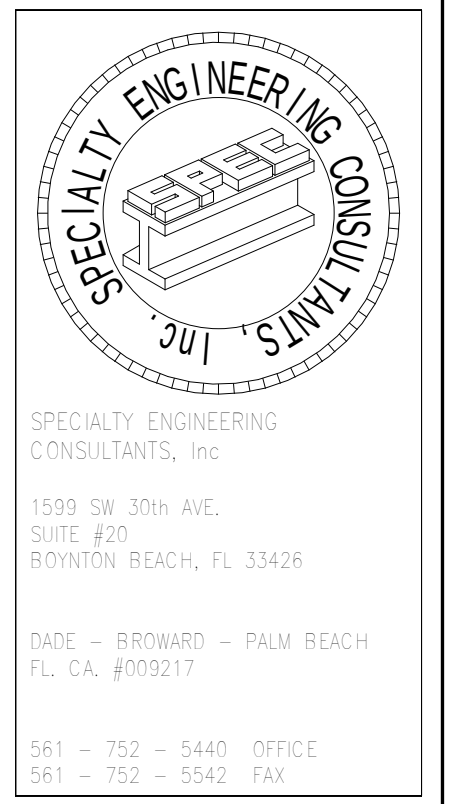

I:\DR HORTON\MERRICK TOWNHOMES\BUILDING 6-FLEX-B.M

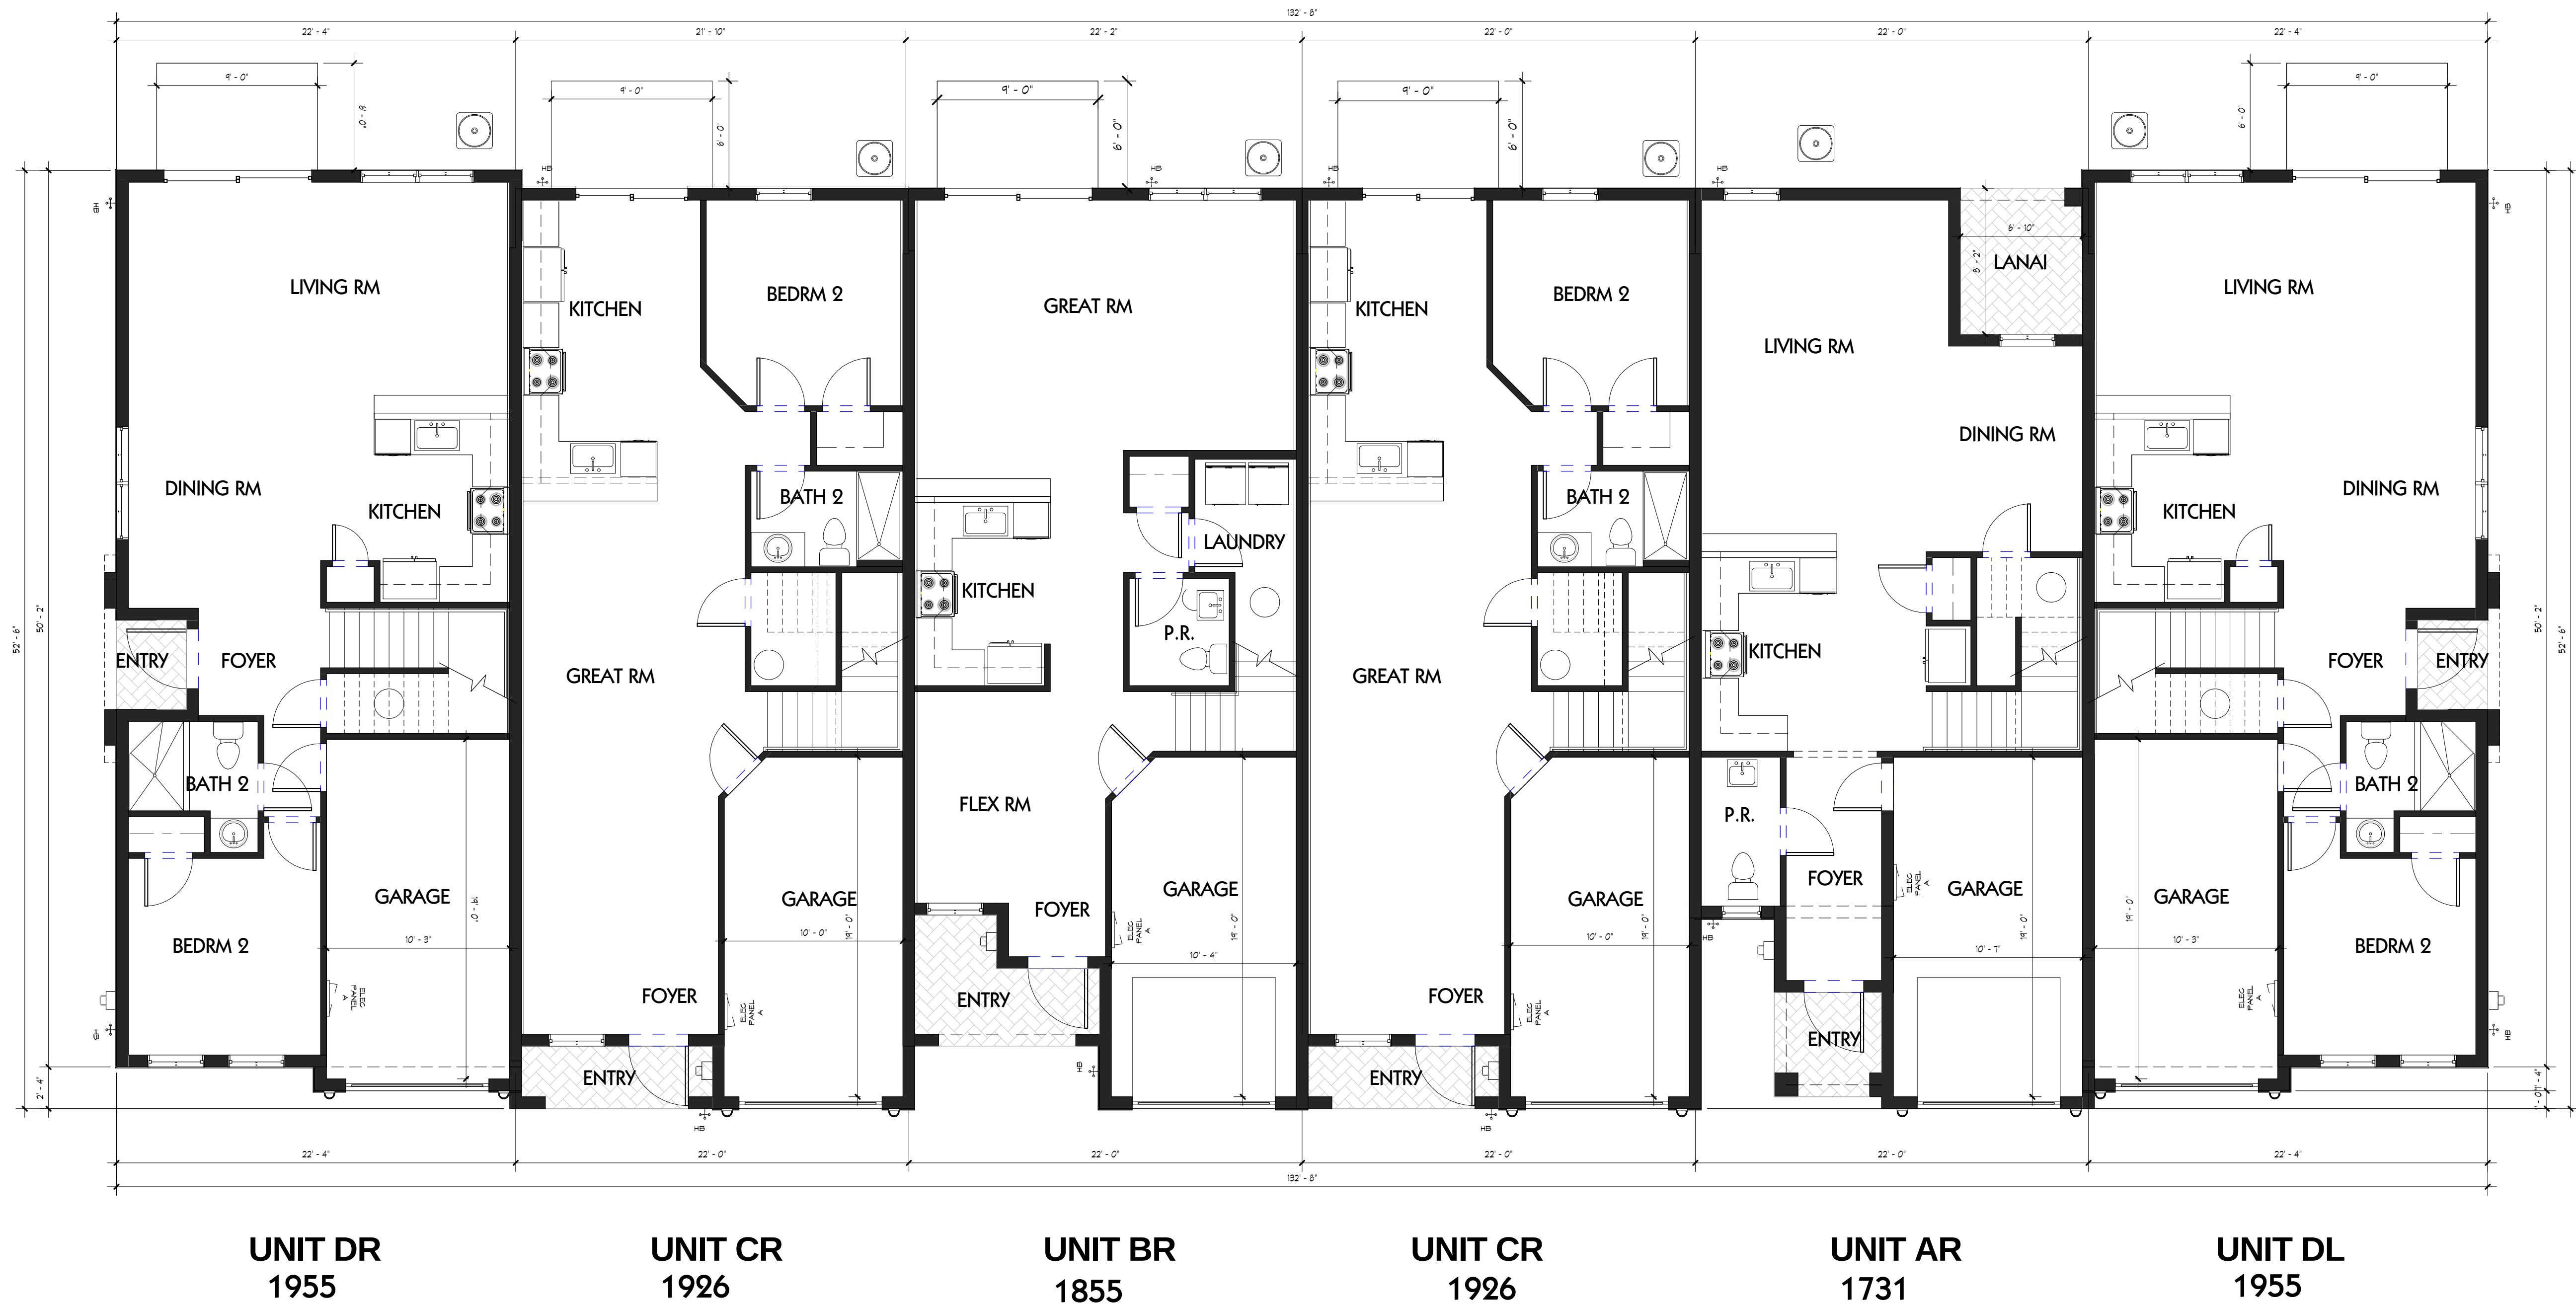


1 1st Flr
3/16" = 1'-0"

1ST FLOOR BUILDING PLANS

SHEET INFORMATION
6- UNIT
BUILDING
TYPE B

PROJECT INFORMATION
MERRICK
PEMBROKE PINES, FLORIDA

D.R. HORTON®
America's Builder
www.drhorton.com
6123 LYONS ROAD, COCONUT CREEK, FL 33073 Tel: (954) 949-3079 Fax: (954) 928-8921

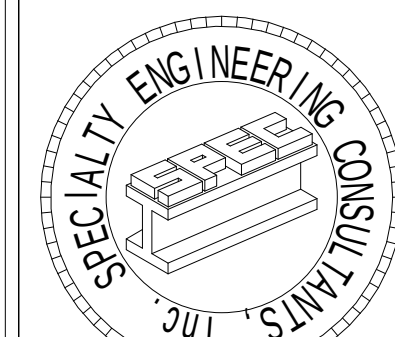

SPECIALTY ENGINEERING
CONSULTANTS, Inc

1599 SW 30th AVE.
SUITE #20
BOYNTON BEACH, FL 33426

DADE - BROWARD - PALM BEACH
FL. CA. #009217

561 - 752 - 5440 OFFICE
561 - 752 - 5542 FAX

FILE NAME.

SCALE

DATE 1/13/2020

RVD. BY

DRWN. BY

REVISION


2/15/2021

SEAL
D. ADAM LeBLANC, PE FL #77012

SHEET #

A-1

I:\DR HORTON\MERRICK TOWNHOMES\BUILDING 6-FLEX-B.MX

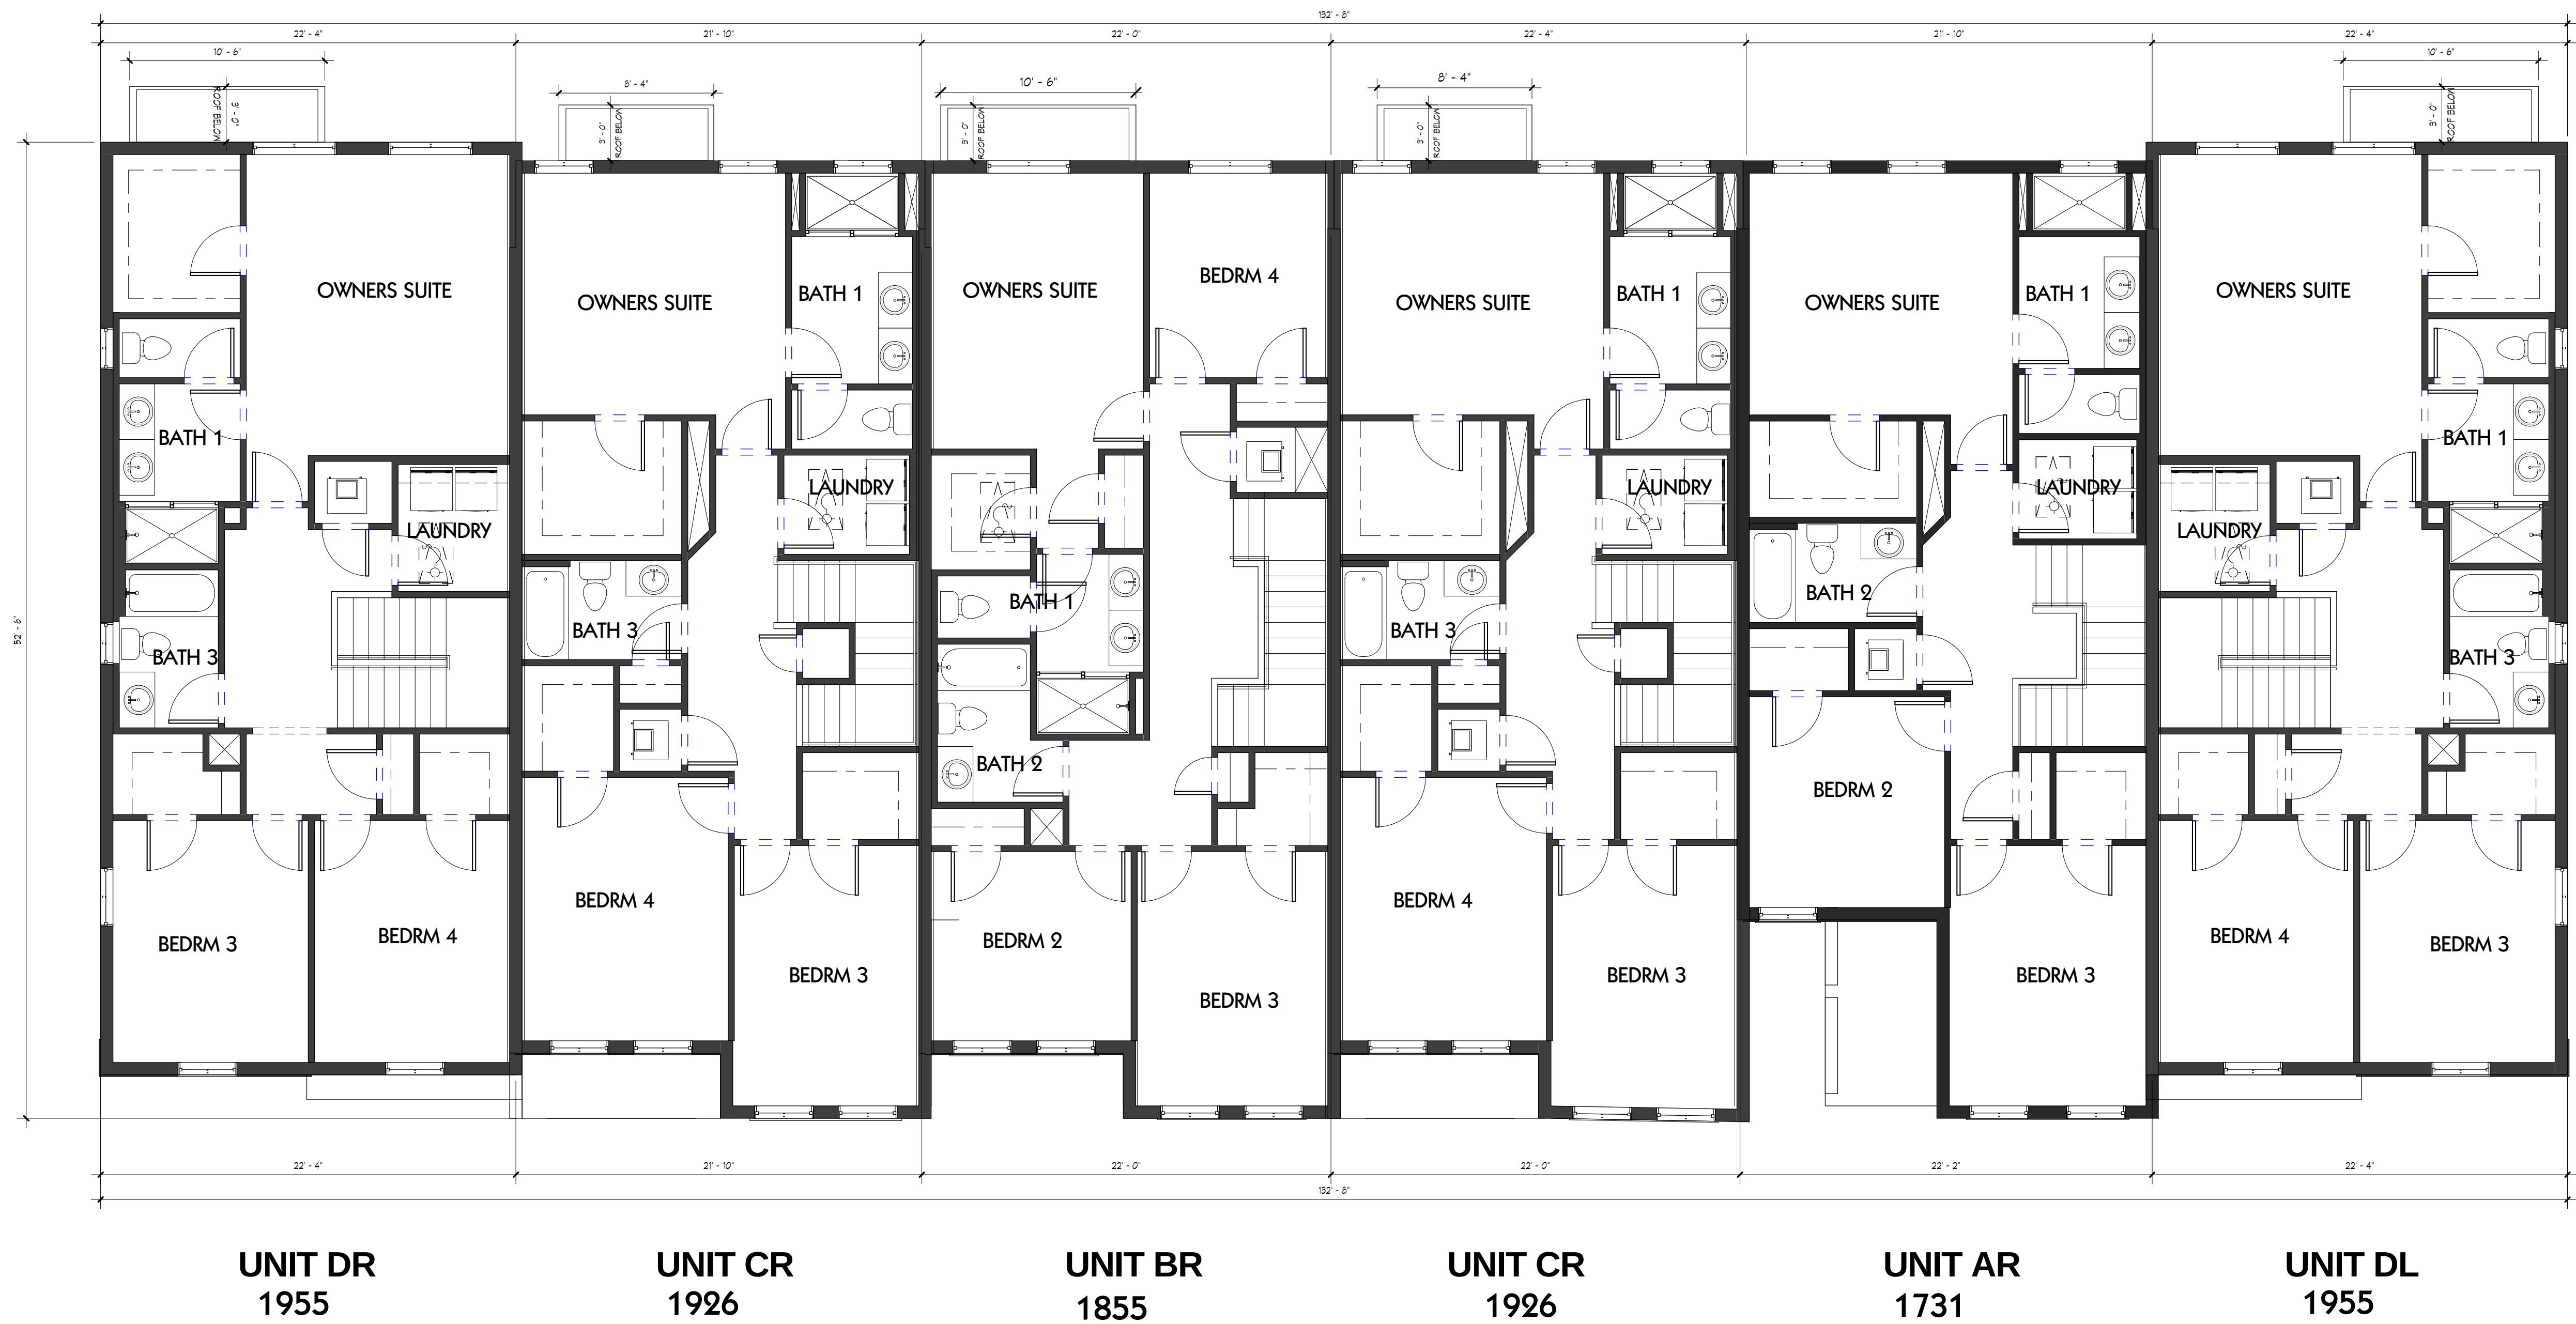


① 2nd Flr
3/16" = 1'-0"

2ND FLOOR BUILDING PLANS

SHEET INFORMATION
6- UNIT
BUILDING
TYPE B

PROJECT INFORMATION
MERRICK
PEMBROKE PINES, FLORIDA

D.R. HORTON®
America's Builder
www.drhorton.com
6123 LYONS ROAD, COCONUT CREEK, FL 33073 Tel: (954) 949-3079 Fax: (954) 928-6921

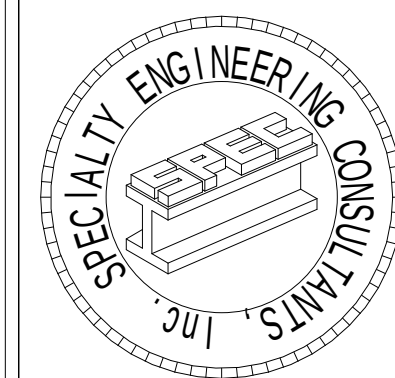

SPECIALTY ENGINEERING
CONSULTANTS, Inc

1599 SW 30th AVE.
SUITE #20
BOYNTON BEACH, FL 33426

DADE - BROWARD - PALM BEACH
FL, CA. #009217

561 - 752 - 5440 OFFICE
561 - 752 - 5542 FAX

FILE NAME:

SCALE

DATE 1/13/2020

RVD. BY

DRWN. BY

REVISION

2/15/2021

SEAL
D. ADAM LeBLANC, PE FL #77012

SHEET #

A-2



6123 LYONS ROAD, COCONUT CREEK, FL 33073 Tel: (954) 949-3000 Fax : (954) 928-8921

MERRICK


PEMBROKE PINES, FLORIDA

7-UNIT BUILDING TYPE A

MERRICK 7-UNIT BUILDING TYPE A



6123 LYONS ROAD, COCONUT CREEK, FL 33073 Tel: (954) 949-3079 Fax: (954) 928-8921

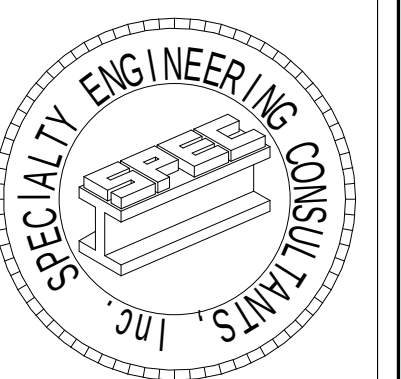


SPECIALTY ENGINEERING
CONSULTANTS, Inc.
1509 SW 30th AVE.
SUITE #20
BOYNTON BEACH, FL 33426


DADE - BROWARD - PALM BEACH
FL. CA. #009217

561 - 752 - 5440 OFFICE
561 - 752 - 5542 FAX

I:\DR HORTON\MERRICK TOWNHOMES\BUILDING T-FLEX-A.rvt

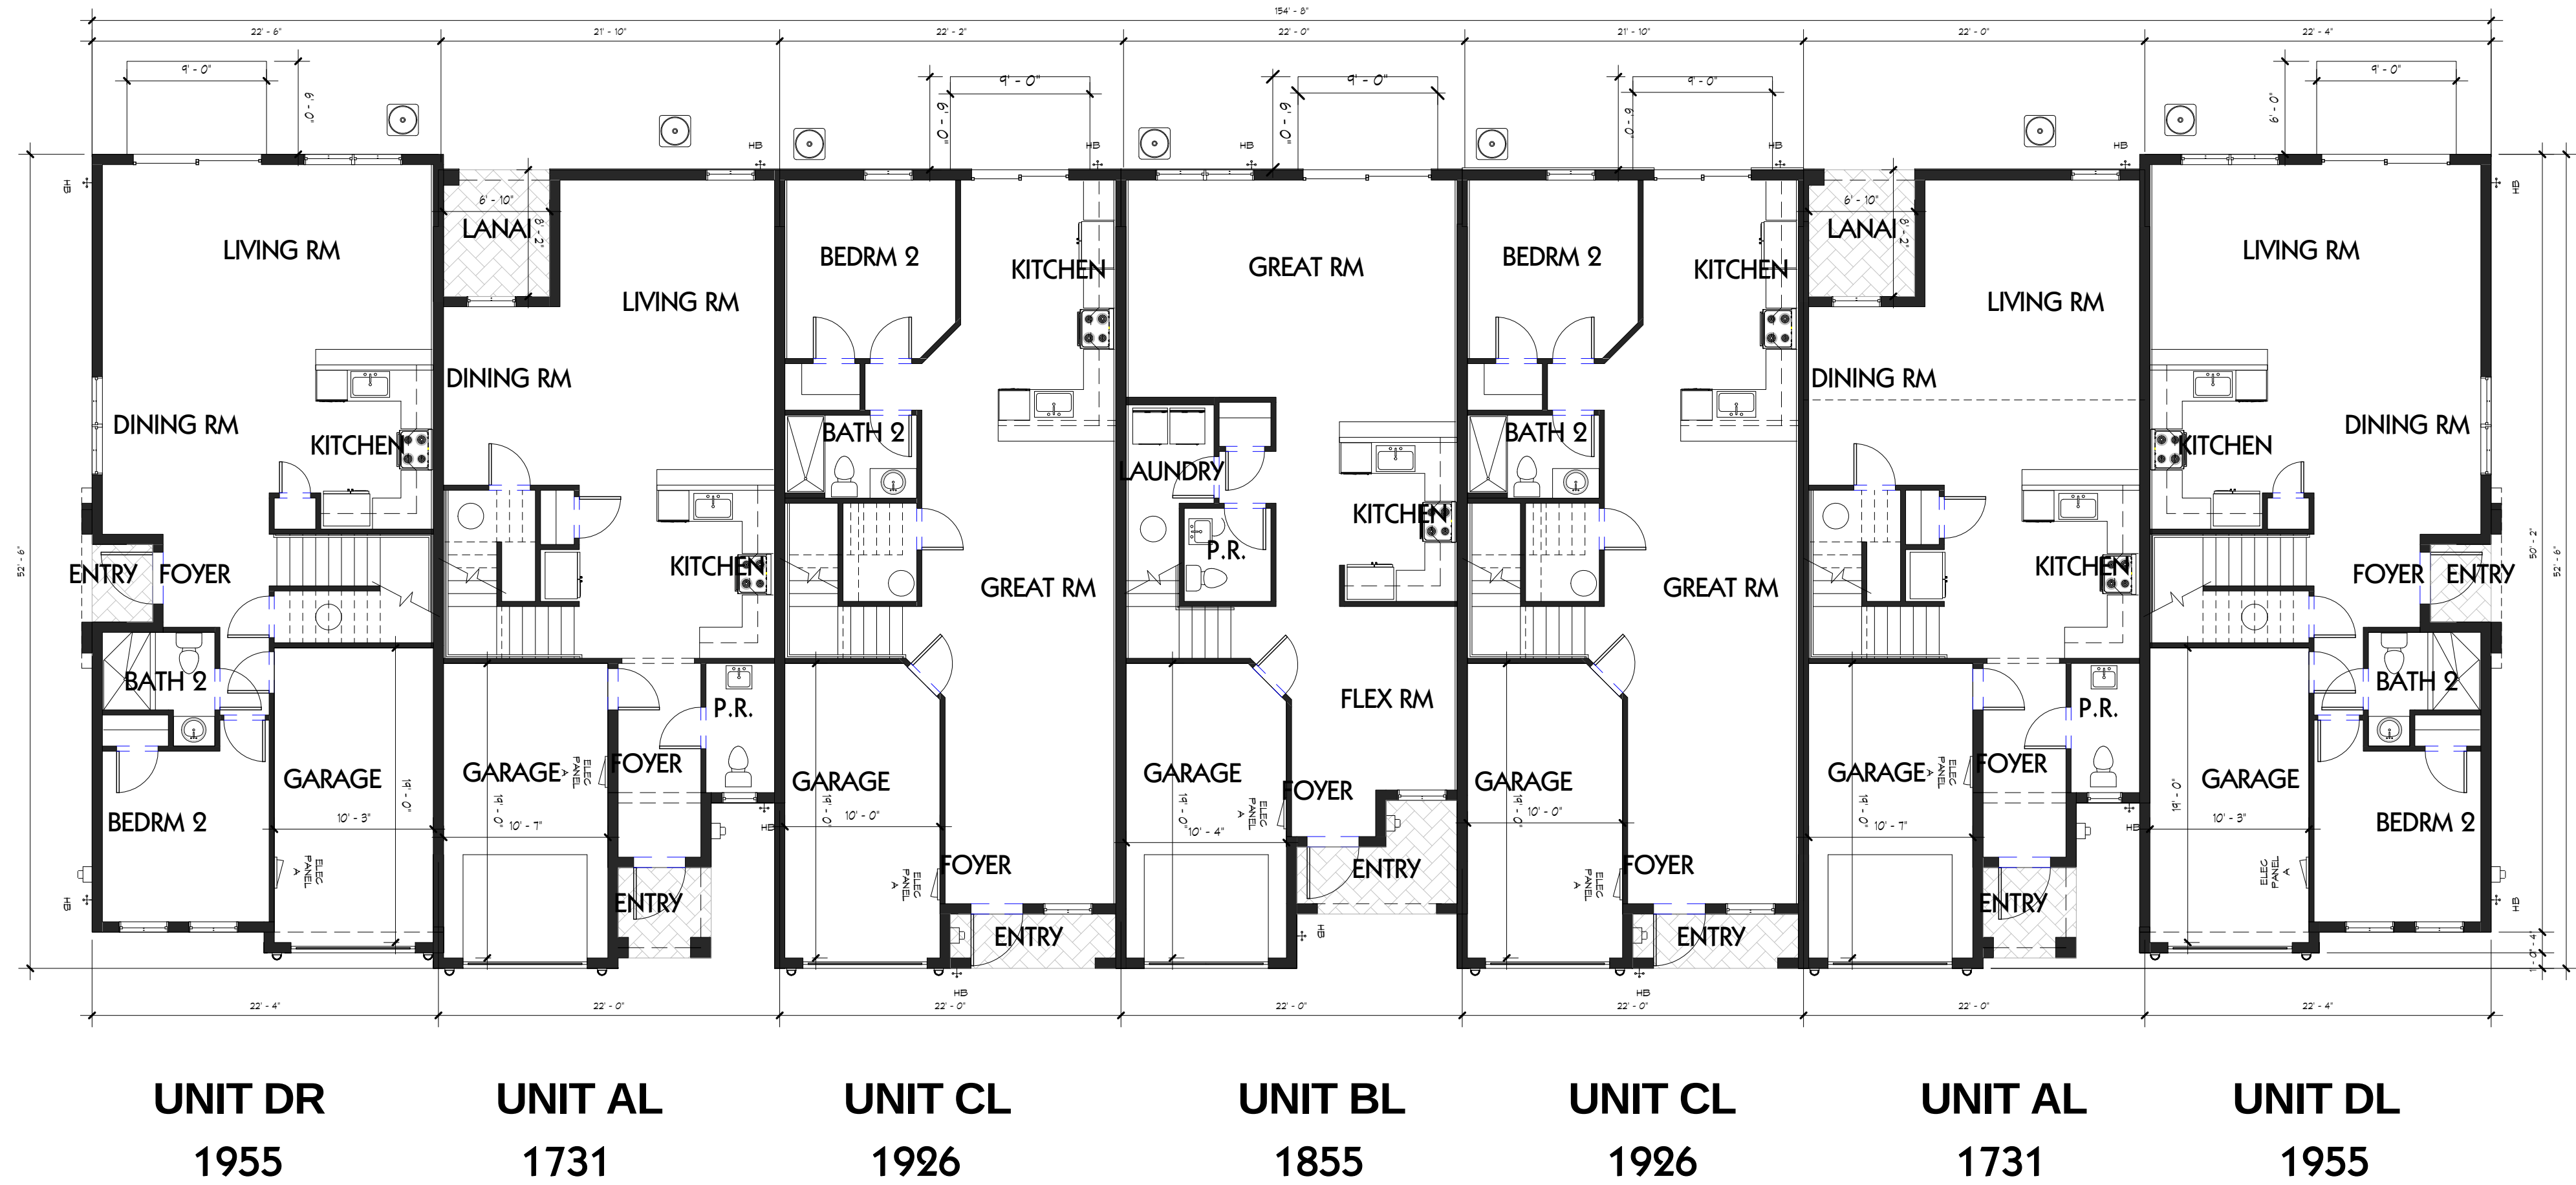

1 1st Flr
1/8" = 1'-0"

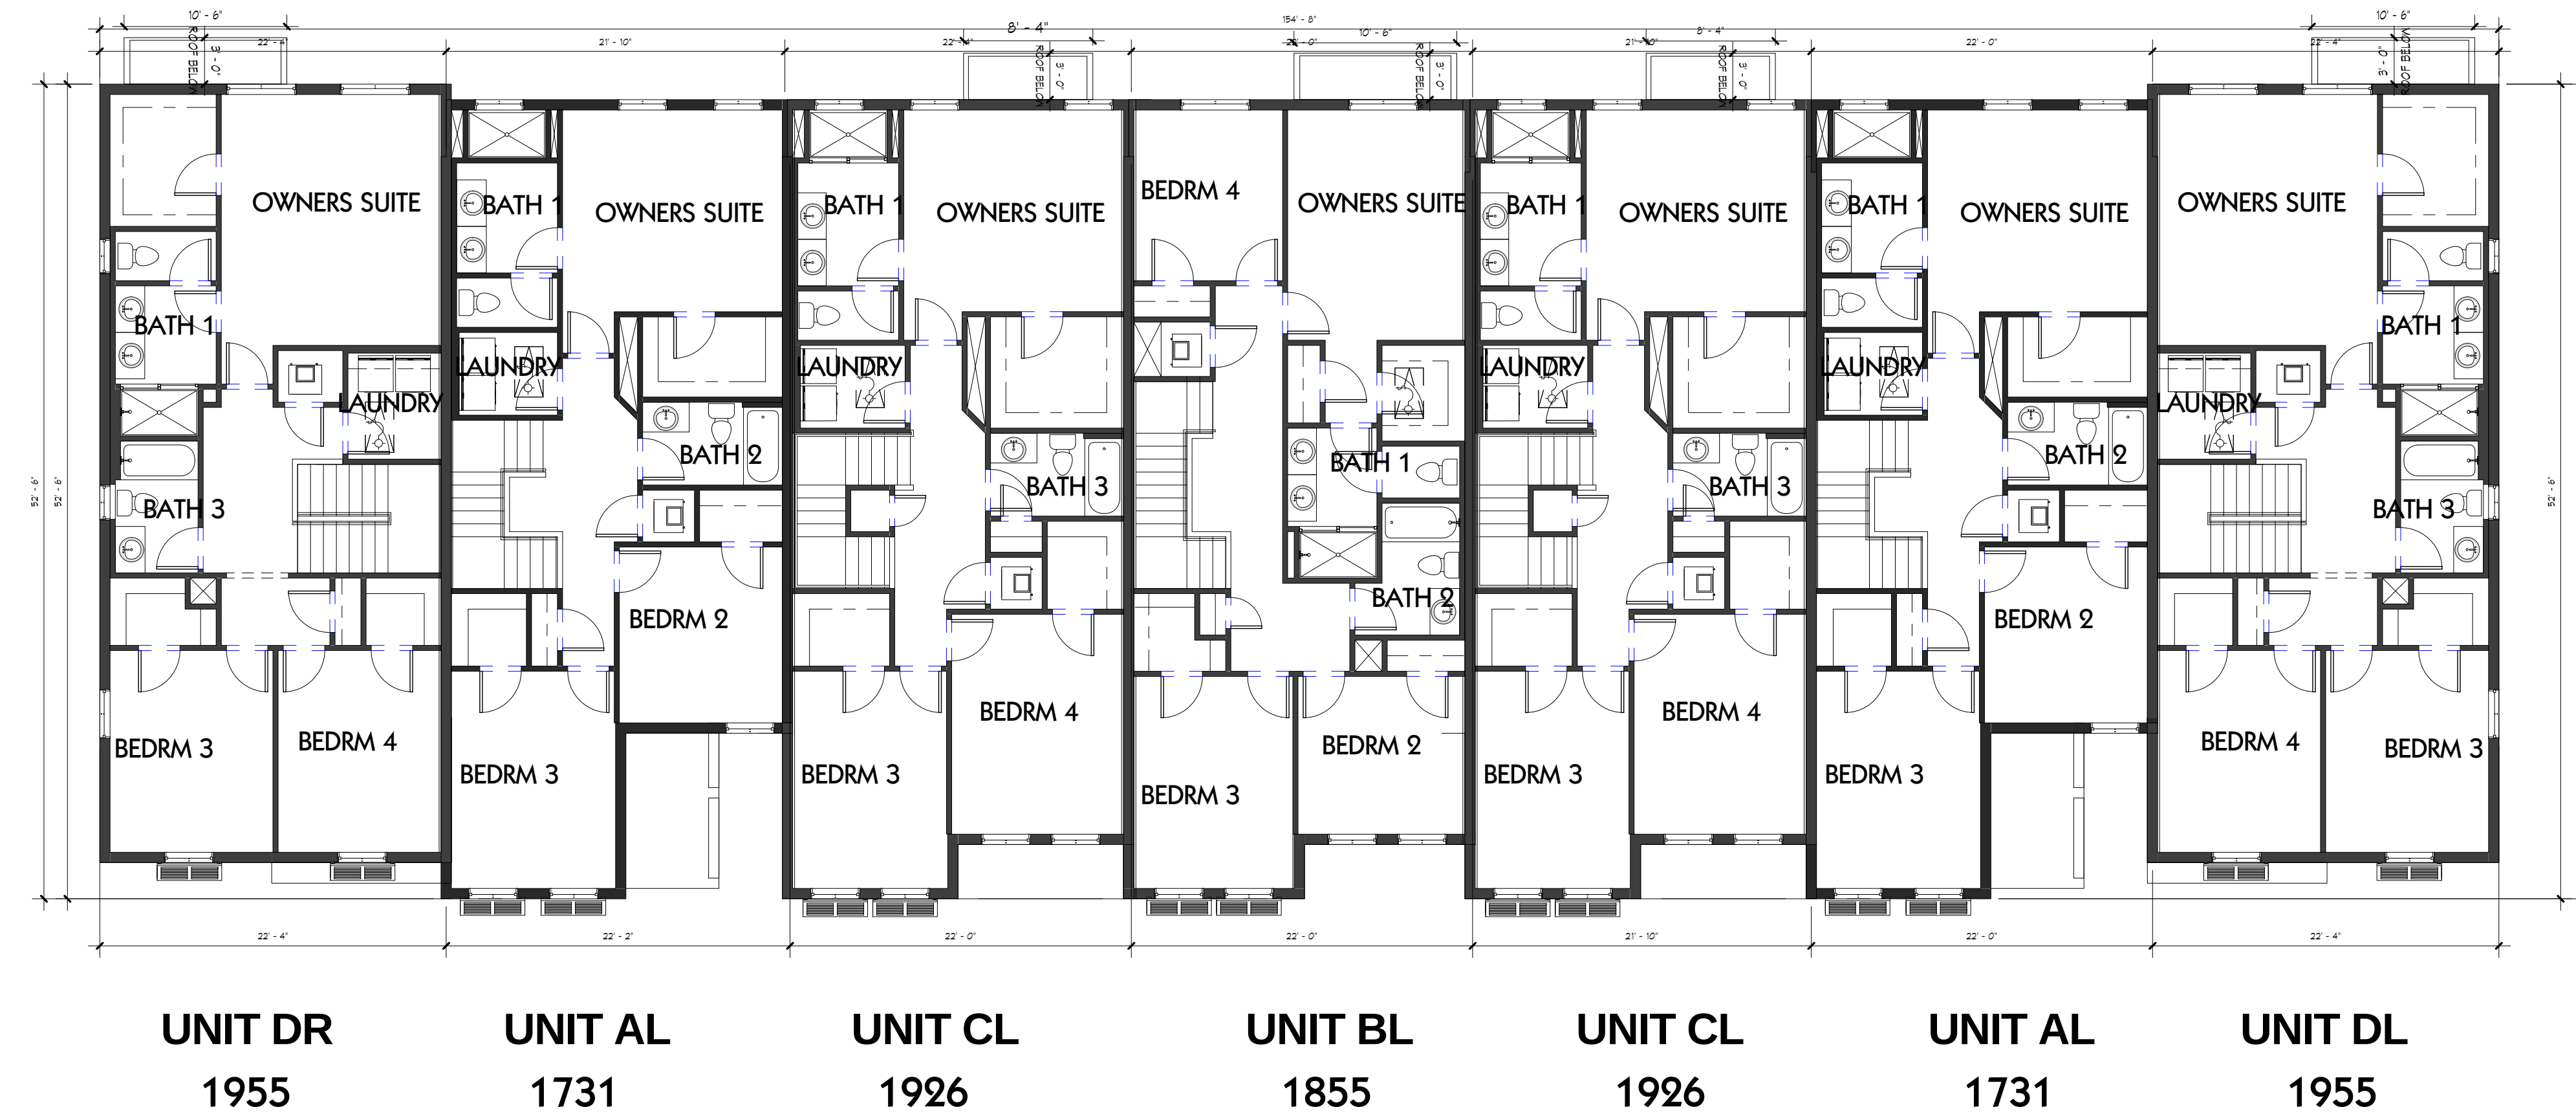


2 2nd Flr
1/8" = 1'-0"

BUILDING PLANS

SHEET INFORMATION
7- UNIT
BUILDING
TYPE A

PROJECT INFORMATION
MERRICK
PEMBROKE PINES, FLORIDA

D.R. HORTON
America's Builder
www.drhorton.com
6123 LYONS ROAD, COCONUT CREEK, FL 33073 Tel: (954) 949-3079 Fax: (954) 928-8921

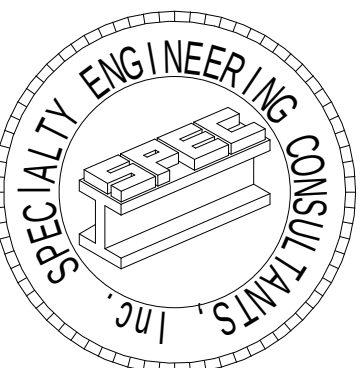

SPECIALTY ENGINEERING
CONSULTANTS, Inc.

1599 SW 30th AVE.
SUITE #20
BOYNTON BEACH, FL 33426

DADE - BROWARD - PALM BEACH
FL CA #009217

561 - 752 - 5440 OFFICE
561 - 752 - 5542 FAX

FILE NAME:

SCALE:

DATE 01/13/2020

RVD. BY

DRWN. BY

REVISION

2/15/2021

SEAL
D. ADAM LeBLANC, PE FL #77012

SHEET #

A-1

D.R. HORTON MERRICK TOWNHOMES BUILDING TYPE A - A-2



2 REAR ELEVATION
1/8" = 1'-0"




4 RIGHT SIDE
1/8" = 1'-0"



3 LEFT SIDE
1/8" = 1'-0"

WHITE WINDOW FRAME						
BODY COLOR	STUCCO SIDING	TRIM & FASCIA	BAHAMA SHUTTER & FRONT DOOR (Unit Section DR/CL/AL) - Section BR/AR	BAHAMA SHUTTER & FRONT DOOR (Unit Section BR/AR)	GARAGE	BEL AIR FLAT ROOF TILE BY EAGLE ROOFING
SW9166	SW7016	SW7004	SW6235	SW7659	SW7046	COLOR HILLSBROUGH BLEND 4883 Description: Blend of Brown, Natural Gray, Light Brown, W/Streaks
SW9166 Drift of Mist	SW7016 Mistful Gray	SW7004 Snowbound	SW6235 Foggy Day	SW7659 Gris	SW7046 Anonymous	Maxim Lighting - 3252CRBZ - Terrace - 11" One Light Outdoor Wall Lantern
Merrick Square • Pembroke Pines, FL • drhorton.com						Tremont Pavers Mega Olde TownColor: Driftwood 6x9/9x9/9x12

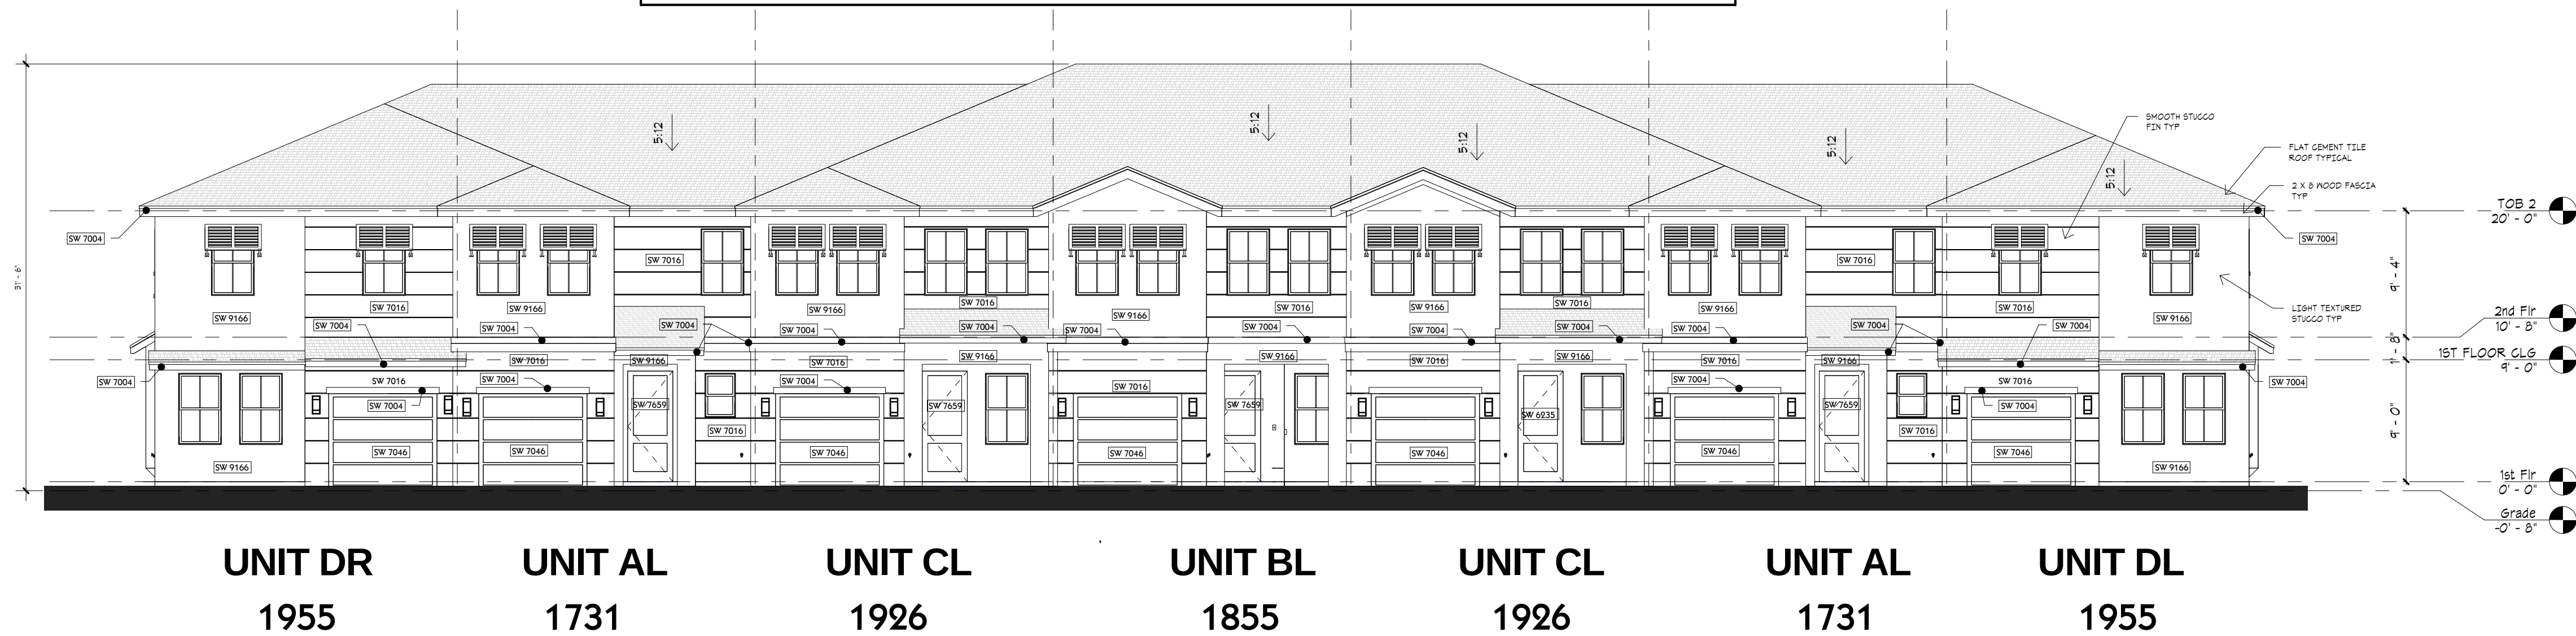


1 FRONT ELEVATION
1/8" = 1'-0"

ELEVATIONS

SHEET INFORMATION
7- UNIT
BUILDING
TYPE A

PROJECT INFORMATION
MERRICK
PEMBROKE PINES, FLORIDA

D.R. HORTON
America's Builder
www.drhorton.com
6123 LYONS ROAD, COCONUT CREEK, FL 33073 Tel: (954) 949-3079 Fax: (954) 928-8921

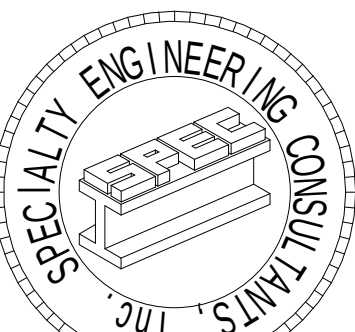

SPECIALTY ENGINEERING
CONSULTANTS, Inc

1599 SW 30th AVE.
SUITE #20
BOYNTON BEACH, FL 33426

DADE - BROWARD - PALM BEACH
FL. CA. #009217

561 - 752 - 5440 OFFICE
561 - 752 - 5542 FAX

FILE NAME:

SCALE:

DATE 01/13/2020

RVD. BY:

DRWN. BY:

REVISION

2/15/2021

SEAL
D. ADAM LeBLANC, PE FL #77012

SHEET #

A-2

I:\DR HORTON\MERRICK TOWNHOMES\BUILDING TYPE A.rvt



1 {3D}

2 3D REAR


3D ELEVATION

PROJECT INFORMATION

MERRICK
PEMBROKE PINES, FLORIDA

SHEET INFORMATION
7- UNIT
BUILDING
TYPE A

D.R. HORTON
America's Builder
www.drhorton.com
6123 LYONS ROAD, COCONUT CREEK, FL 33073 Tel: (954) 949-3079 Fax: (954) 928-8921

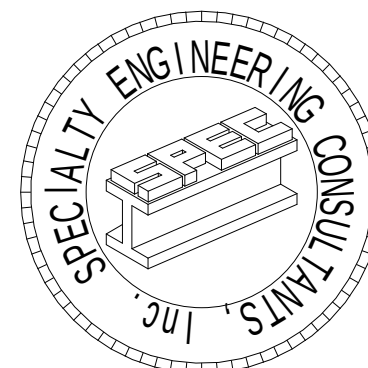

SPECIALTY ENGINEERING
CONSULTANTS, Inc.

1599 SW 30th AVE.
SUITE #20
BOYNTON BEACH, FL 33426

DADE - BROWARD - PALM BEACH
FL. CA. #009217

561 - 752 - 5440 OFFICE
561 - 752 - 5542 FAX

FILE NAME.

SCALE

DATE 01/13/2020

RVD. BY

DRWN. BY

REVISION


2/15/2021

SEAL
D. ADAM LeBLANC, PE FL #77012

SHEET #

A-3

I:\DR HORTON\MERRICK TOWNHOMES\BUILDING 6-FLEX-B.M

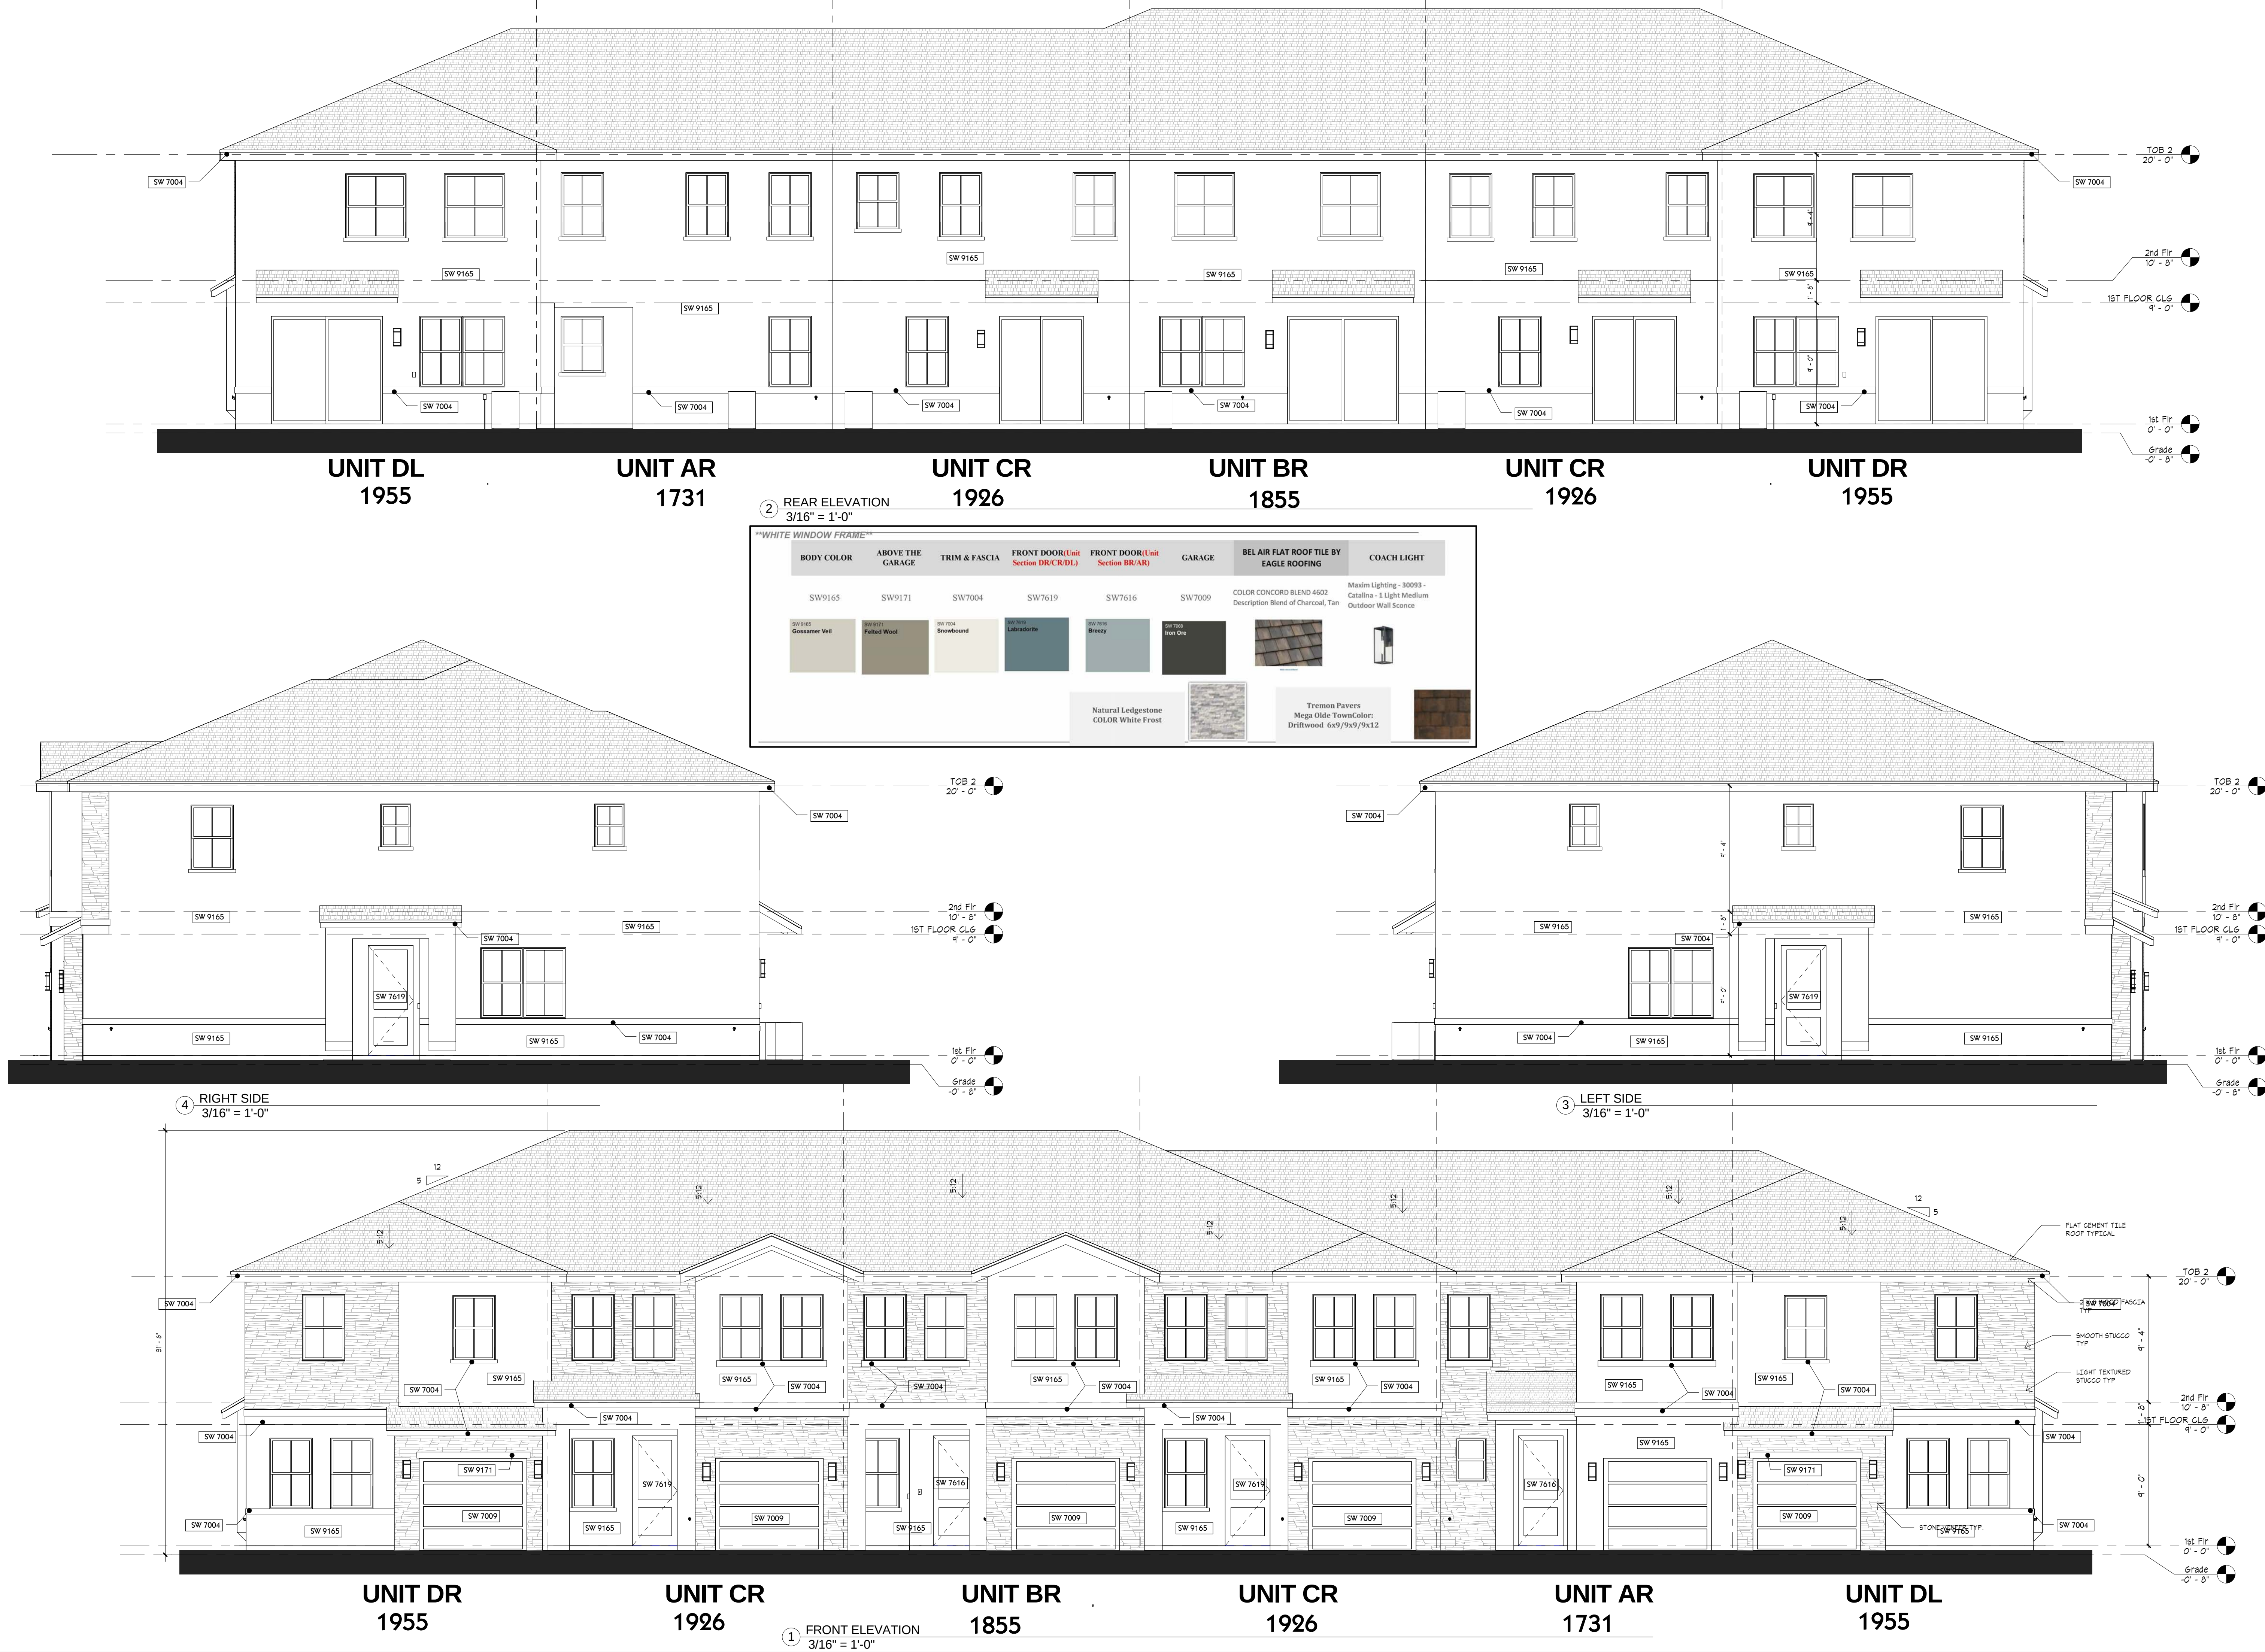


ELEVATIONS

SHEET INFORMATION
6- UNIT
BUILDING
TYPE B

PROJECT INFORMATION
MERRICK
PEMBROKE PINES, FLORIDA

D.R. HORTON
America's Builder
www.drhorton.com
6123 LYONS ROAD, COCONUT CREEK, FL 33073 Tel: (954) 949-3079 Fax: (954) 928-8921

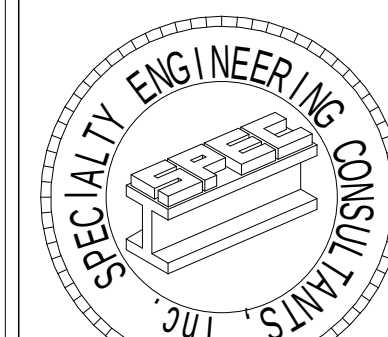

SPECIALTY ENGINEERING
CONSULTANTS, Inc.

1599 SW 30th AVE.
SUITE #20
BOYNTON BEACH, FL 33426

DADE - BROWARD - PALM BEACH
FL. CA. #009217

561 - 752 - 5440 OFFICE
561 - 752 - 5542 FAX

FILE NAME:

SCALE

DATE 1/13/2020

RVD. BY

DRWN. BY

REVISION


2/15/2021

SEAL
D. ADAM LeBLANC, PE FL #77012

SHEET #

A-3

I:\DR HORTON\MERRICK TOWNHOMES\BUILDING 6-FLEX-B.MXD

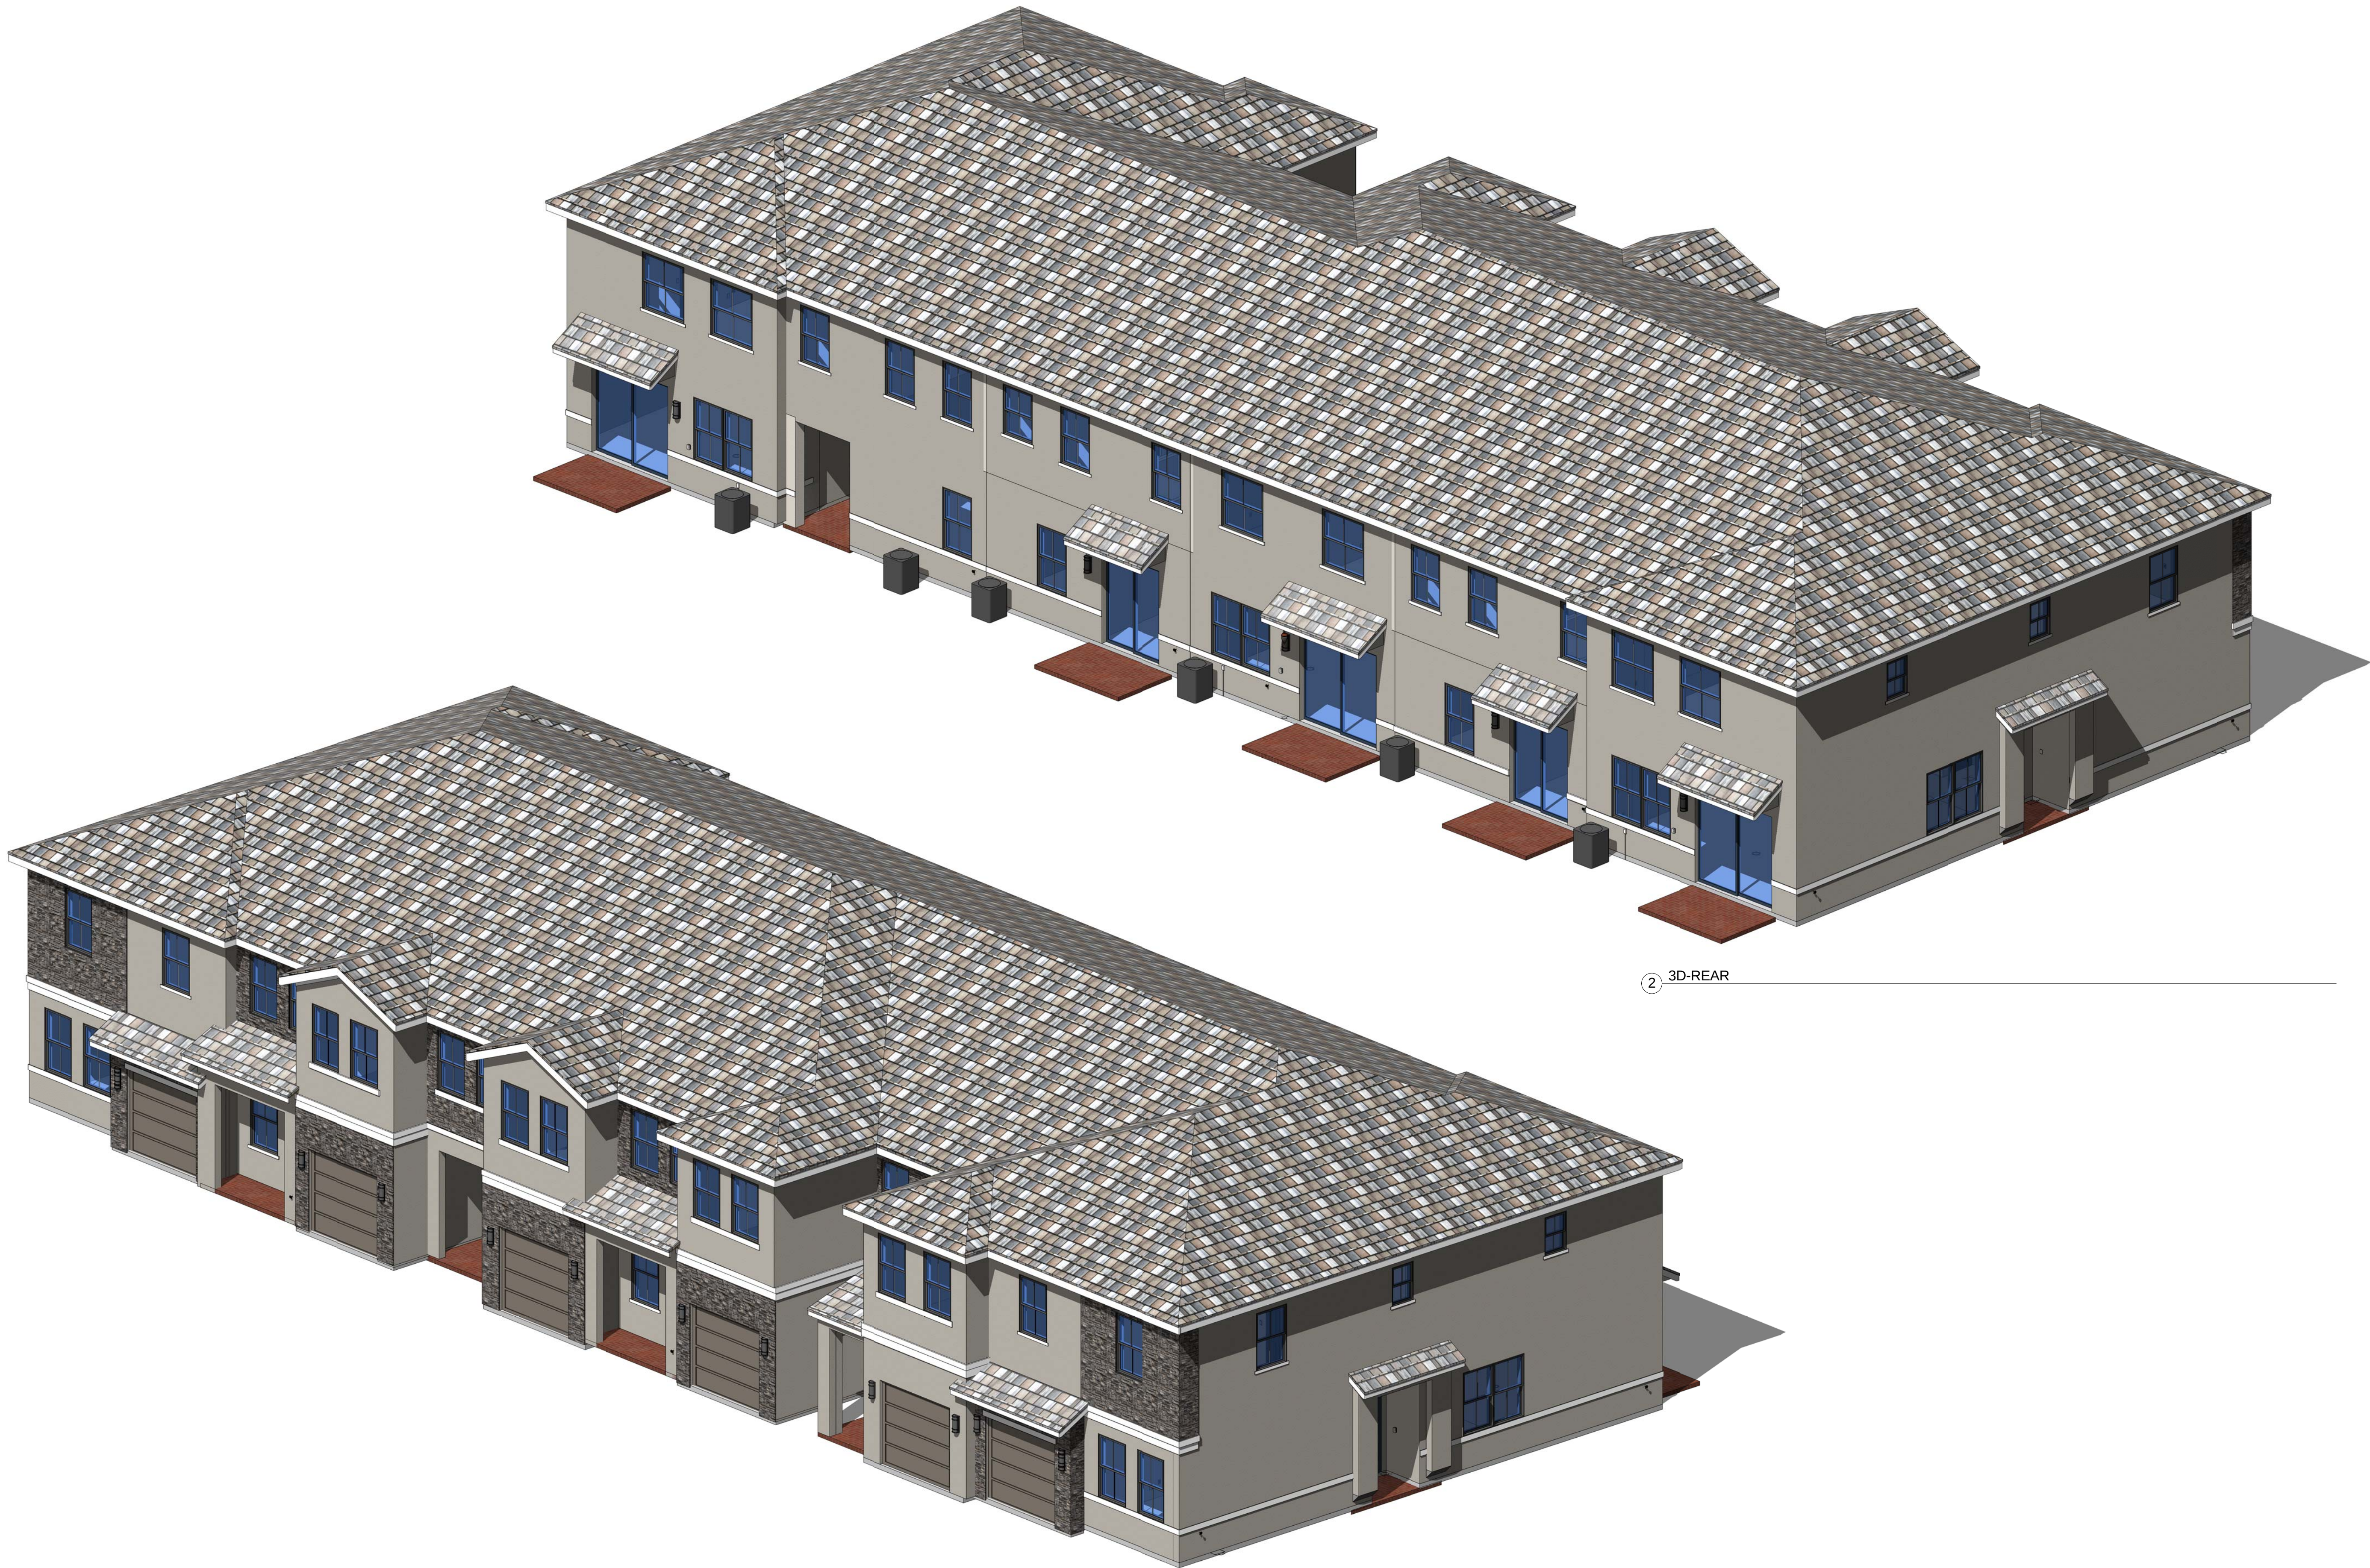

1 {3D}

2 3D-REAR

3D ELEVATION

SHEET INFORMATION
6- UNIT
BUILDING
TYPE B

PROJECT INFORMATION
MERRICK
PEMBROKE PINES, FLORIDA


DH
Label
NYSE

D·R·HORTON[®]

America's Builder

www.drhorton.com

6123 LYONS ROAD, COCONUT CREEK, FL 33073 Tel: (954) 949-3079 Fax: (954) 928-8921

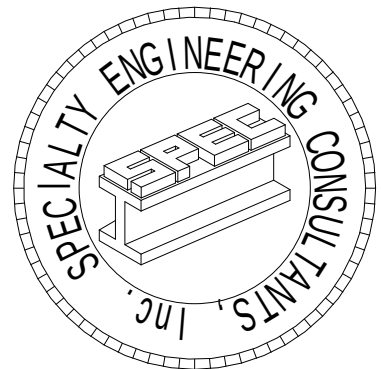

SPECIALTY ENGINEERING
CONSULTANTS, Inc.
1599 SW 30th AVE.
SUITE #20
BOYNTON BEACH, FL 33426

DADE - BROWARD - PALM BEACH
FL. CA. #009217

561 - 752 - 5440 OFFICE
561 - 752 - 5542 FAX

FILE NAME.
SCALE
DATE 1/13/2020
RVD. BY
DRWN. BY

REVISION
2/15/2021

SEAL
D. ADAM LeBLANC, PE FL #77012
SHEET #



6123 LYONS ROAD, COCONUT CREEK, FL 33073 Tel: (954) 949-3000 Fax : (954) 928-8921

MERRICK


PEMBROKE PINES, FLORIDA

7-UNIT BUILDING TYPE B

MERRICK 7-UNIT BUILDING TYPE B




6123 LYONS ROAD, COCONUT CREEK, FL 33073 Tel: (954) 949-3079 Fax: (954) 928-8921

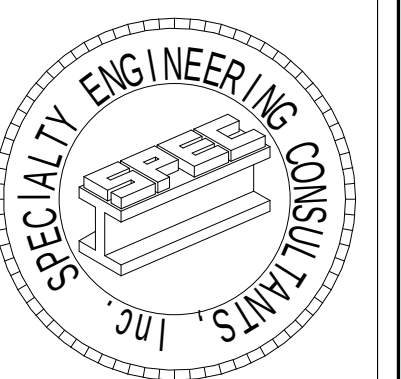


SPECIALTY ENGINEERING
CONSULTANTS, Inc.
1509 SW 30th AVE.
SUITE #20
BOYNTON BEACH, FL 33426
DADE - BROWARD - PALM BEACH
FL. CA. #009217
561 - 752 - 5440 OFFICE
561 - 752 - 5542 FAX

I:\DR HORTON\MERRICK TOWNHOMES\BUILDING T\FLEX-B.MX

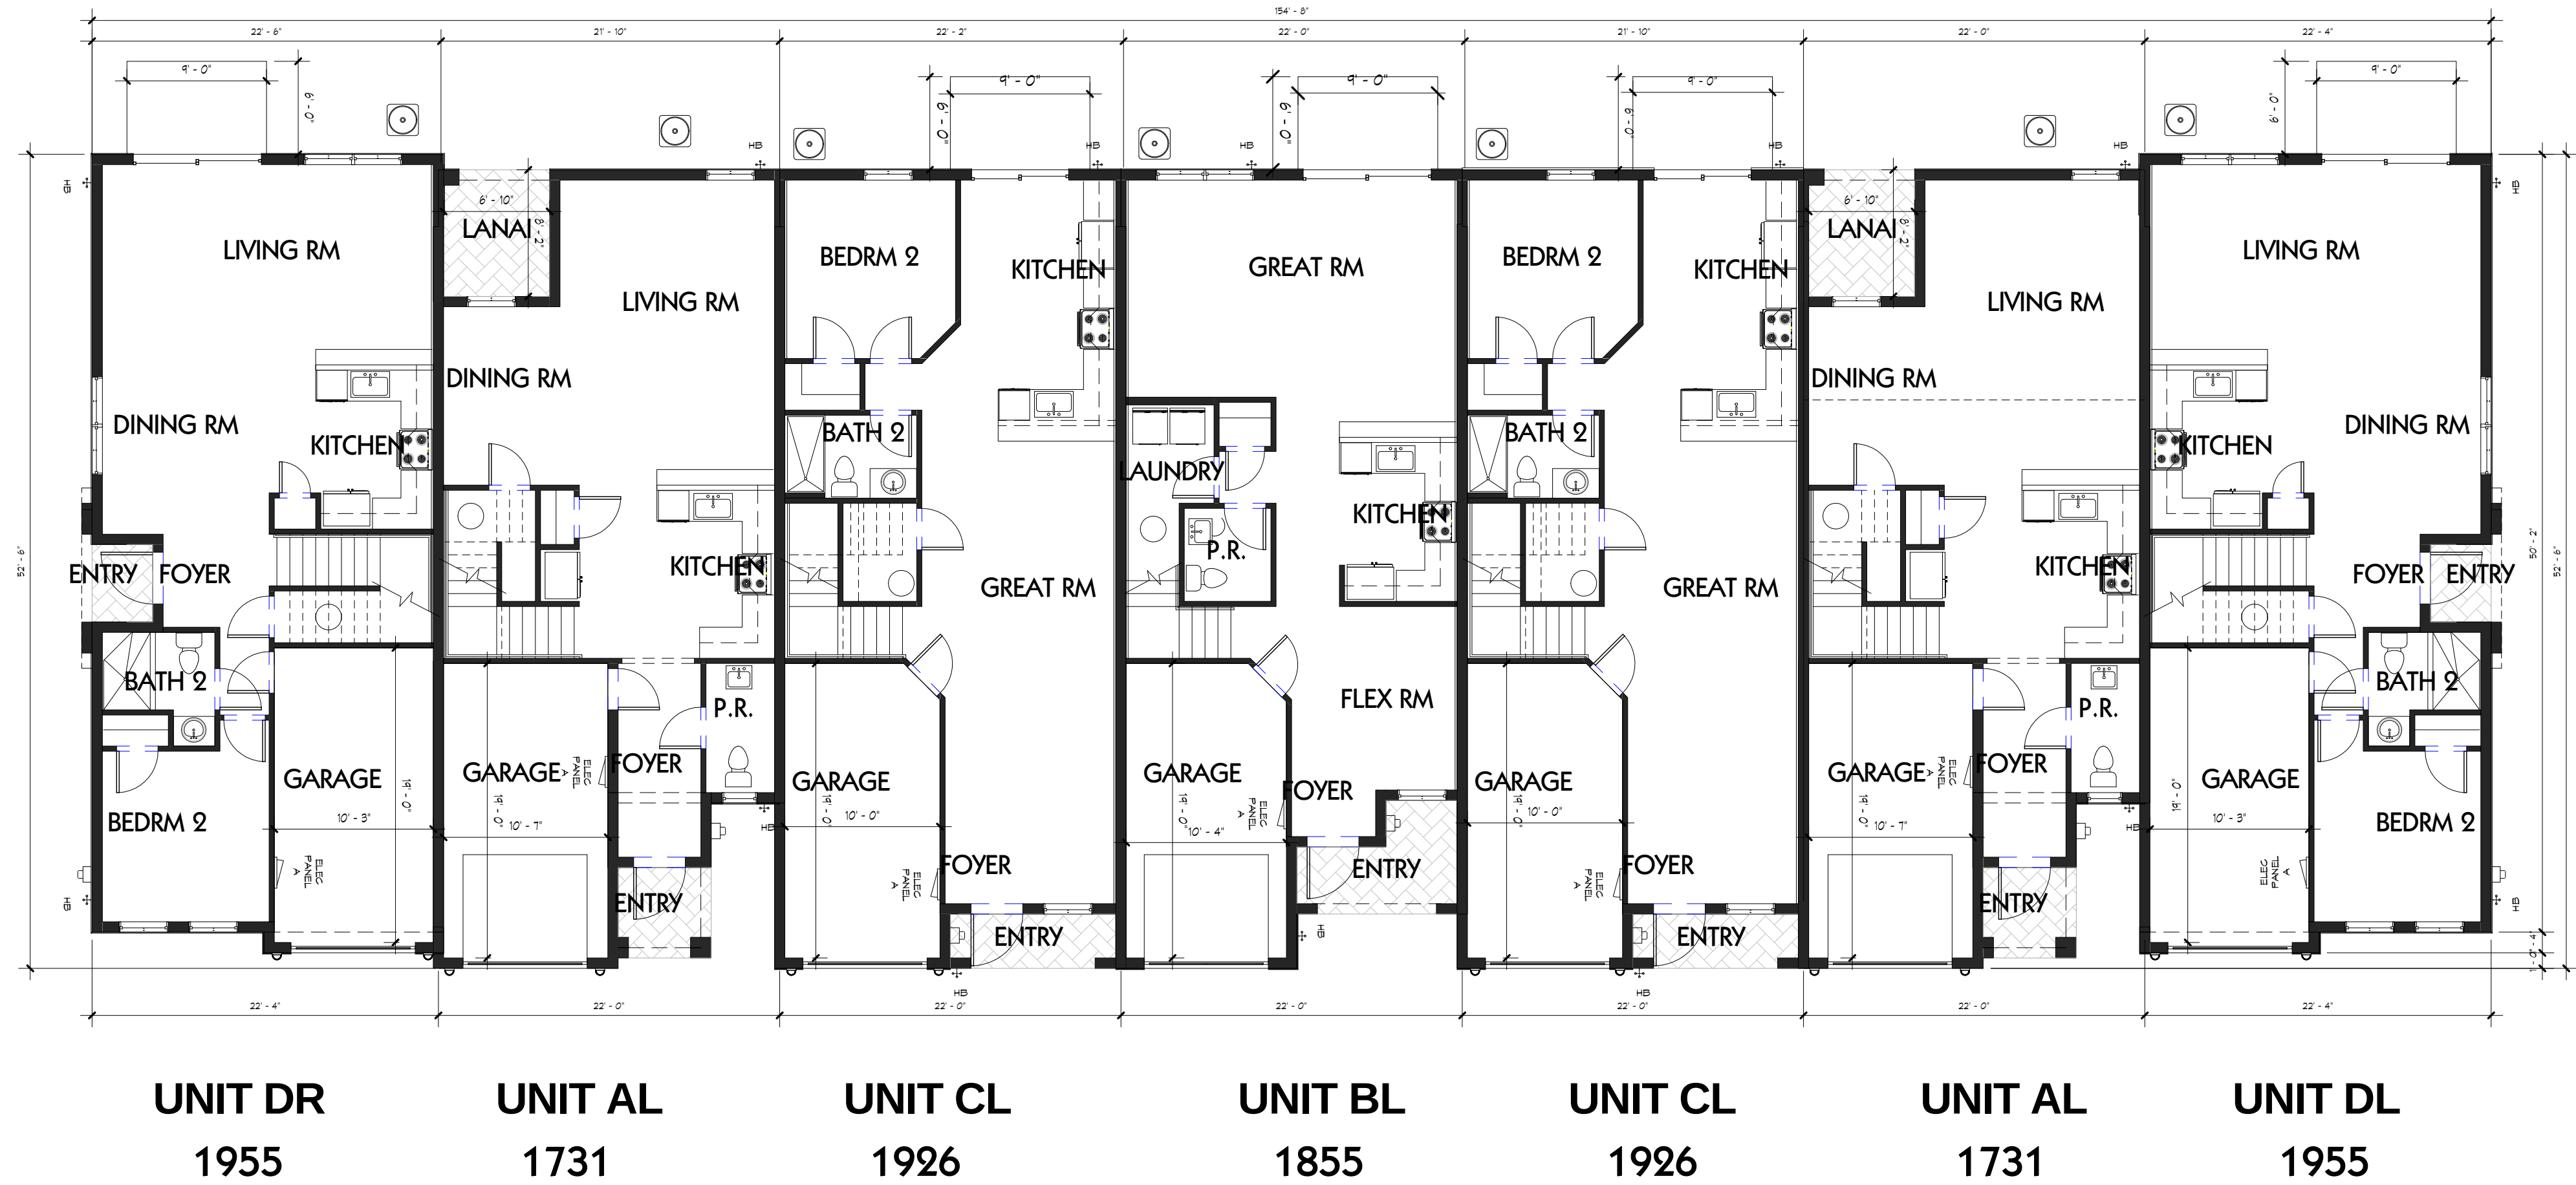

1 1st Flr
1/8" = 1'-0"

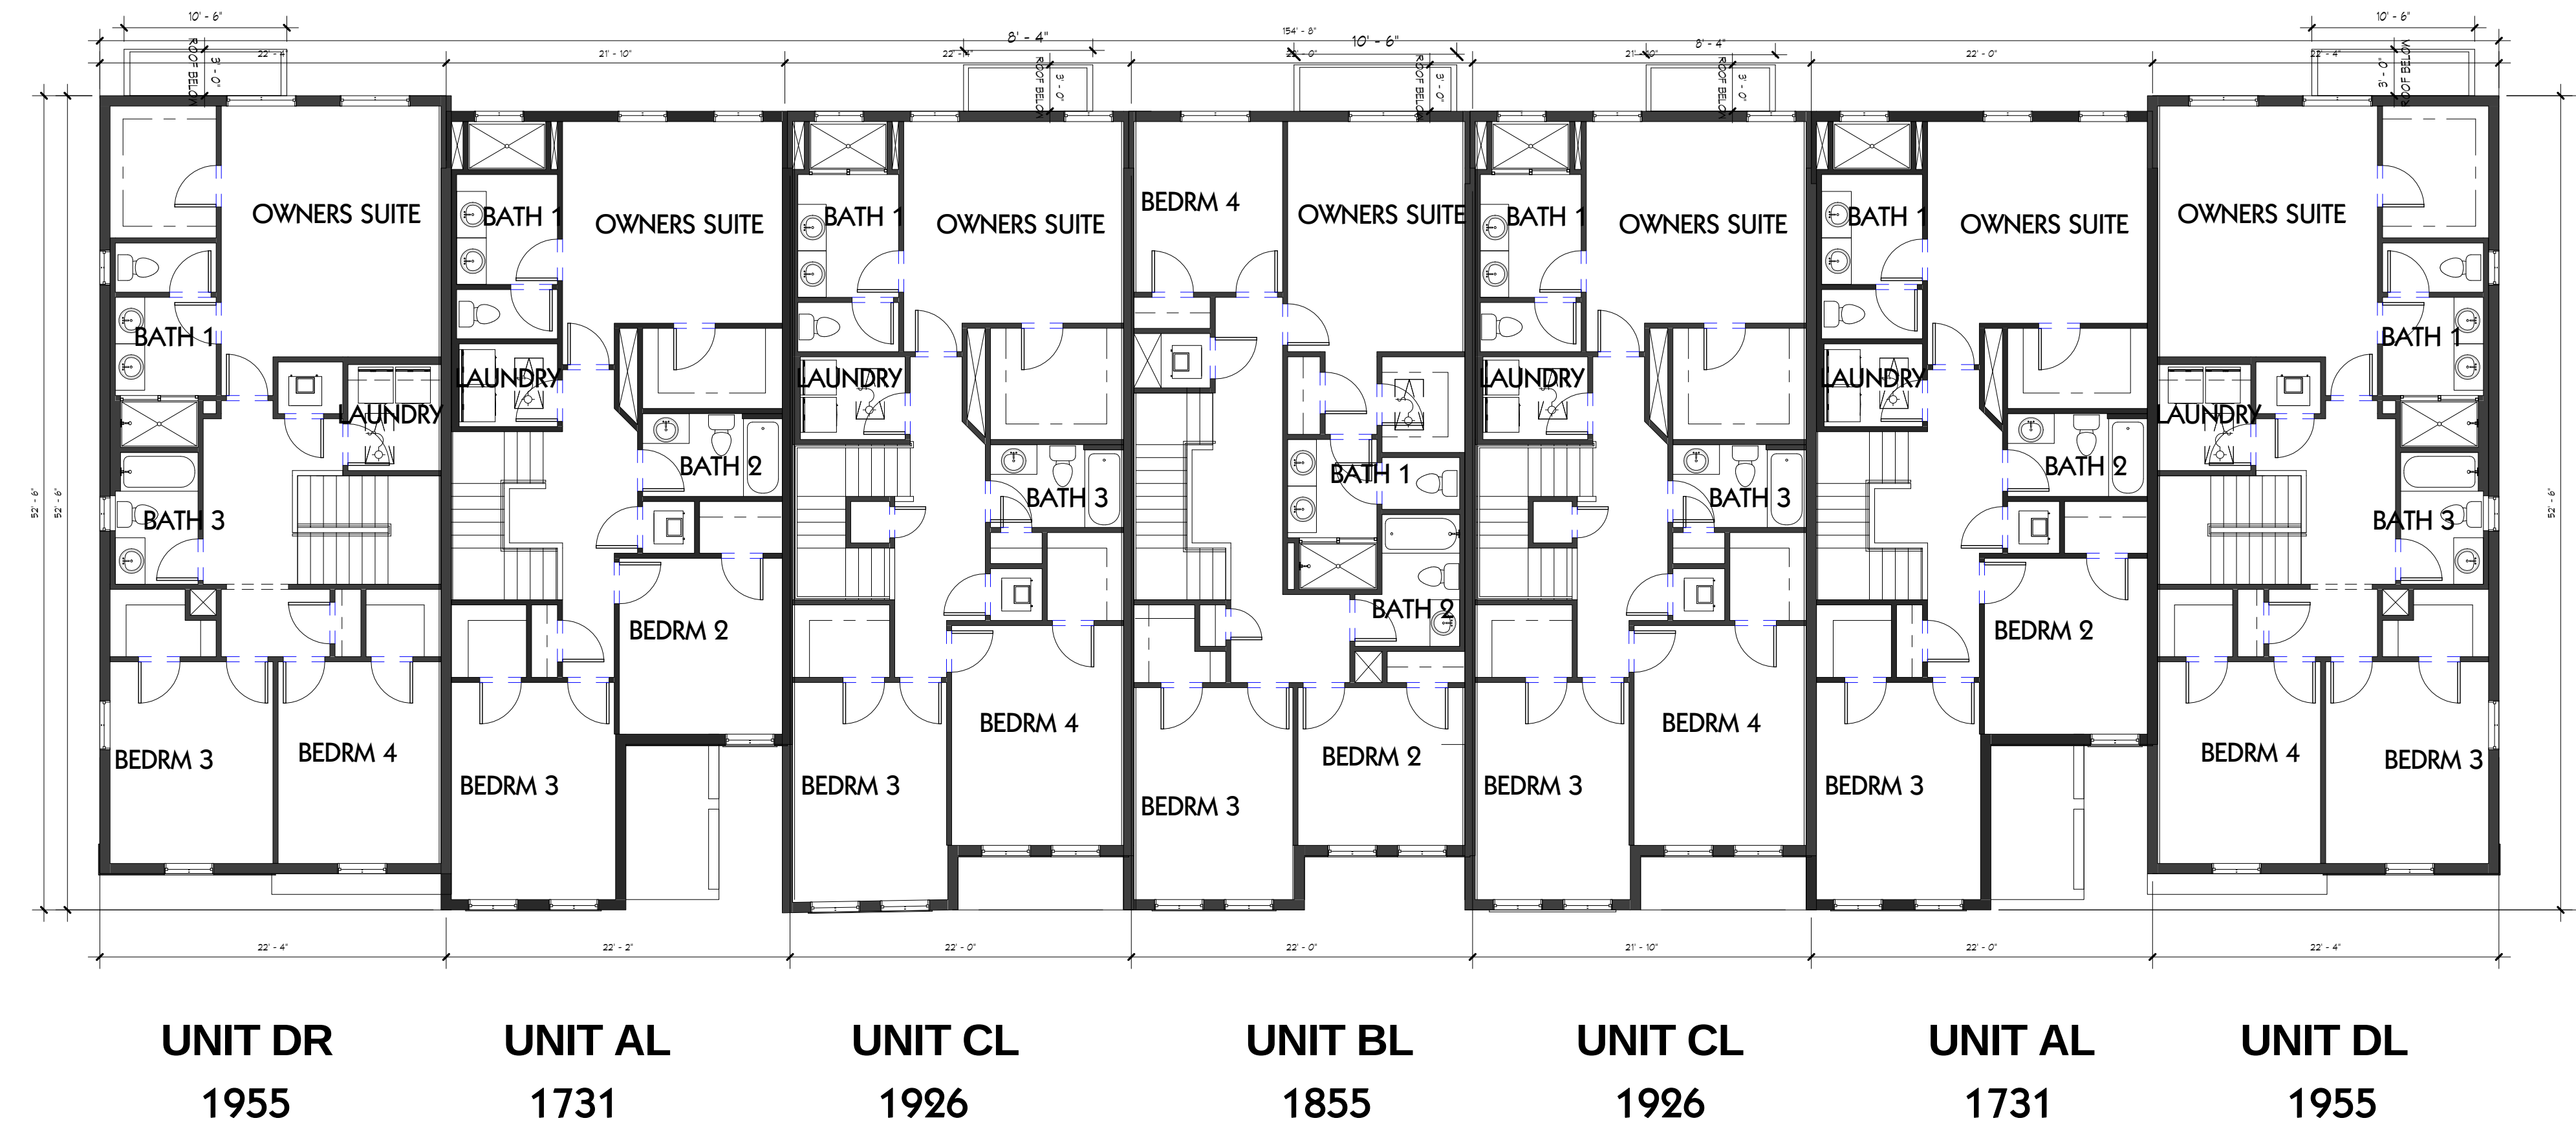


2 2nd Flr
1/8" = 1'-0"

BUILDING PLANS

SHEET INFORMATION
7- UNIT
BUILDING
TYPE B

PROJECT INFORMATION
MERRICK
PEMBROKE PINES, FLORIDA

D.R. HORTON
America's Builder
www.drhorton.com
6123 LYONS ROAD, COCONUT CREEK, FL 33073 Tel: (954) 949-3079 Fax: (954) 928-8921

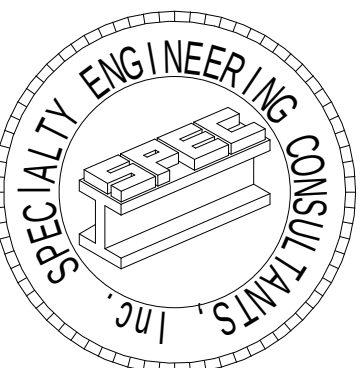

SPECIALTY ENGINEERING
CONSULTANTS, Inc.

1599 SW 30th AVE.
SUITE #20
BOYNTON BEACH, FL 33426

DADE - BROWARD - PALM BEACH
FL CA #009217

561 - 752 - 5440 OFFICE
561 - 752 - 5542 FAX

FILE NAME:

SCALE:

DATE 01/13/2020

RVD. BY

DRWN. BY

REVISION


2/15/2021

SEAL
D. ADAM LeBLANC, PE FL #77012

SHEET #

A-1

I:\DR HORTON\MERRICK TOWNHOMES\BUILDING T-FLEX-B.MV

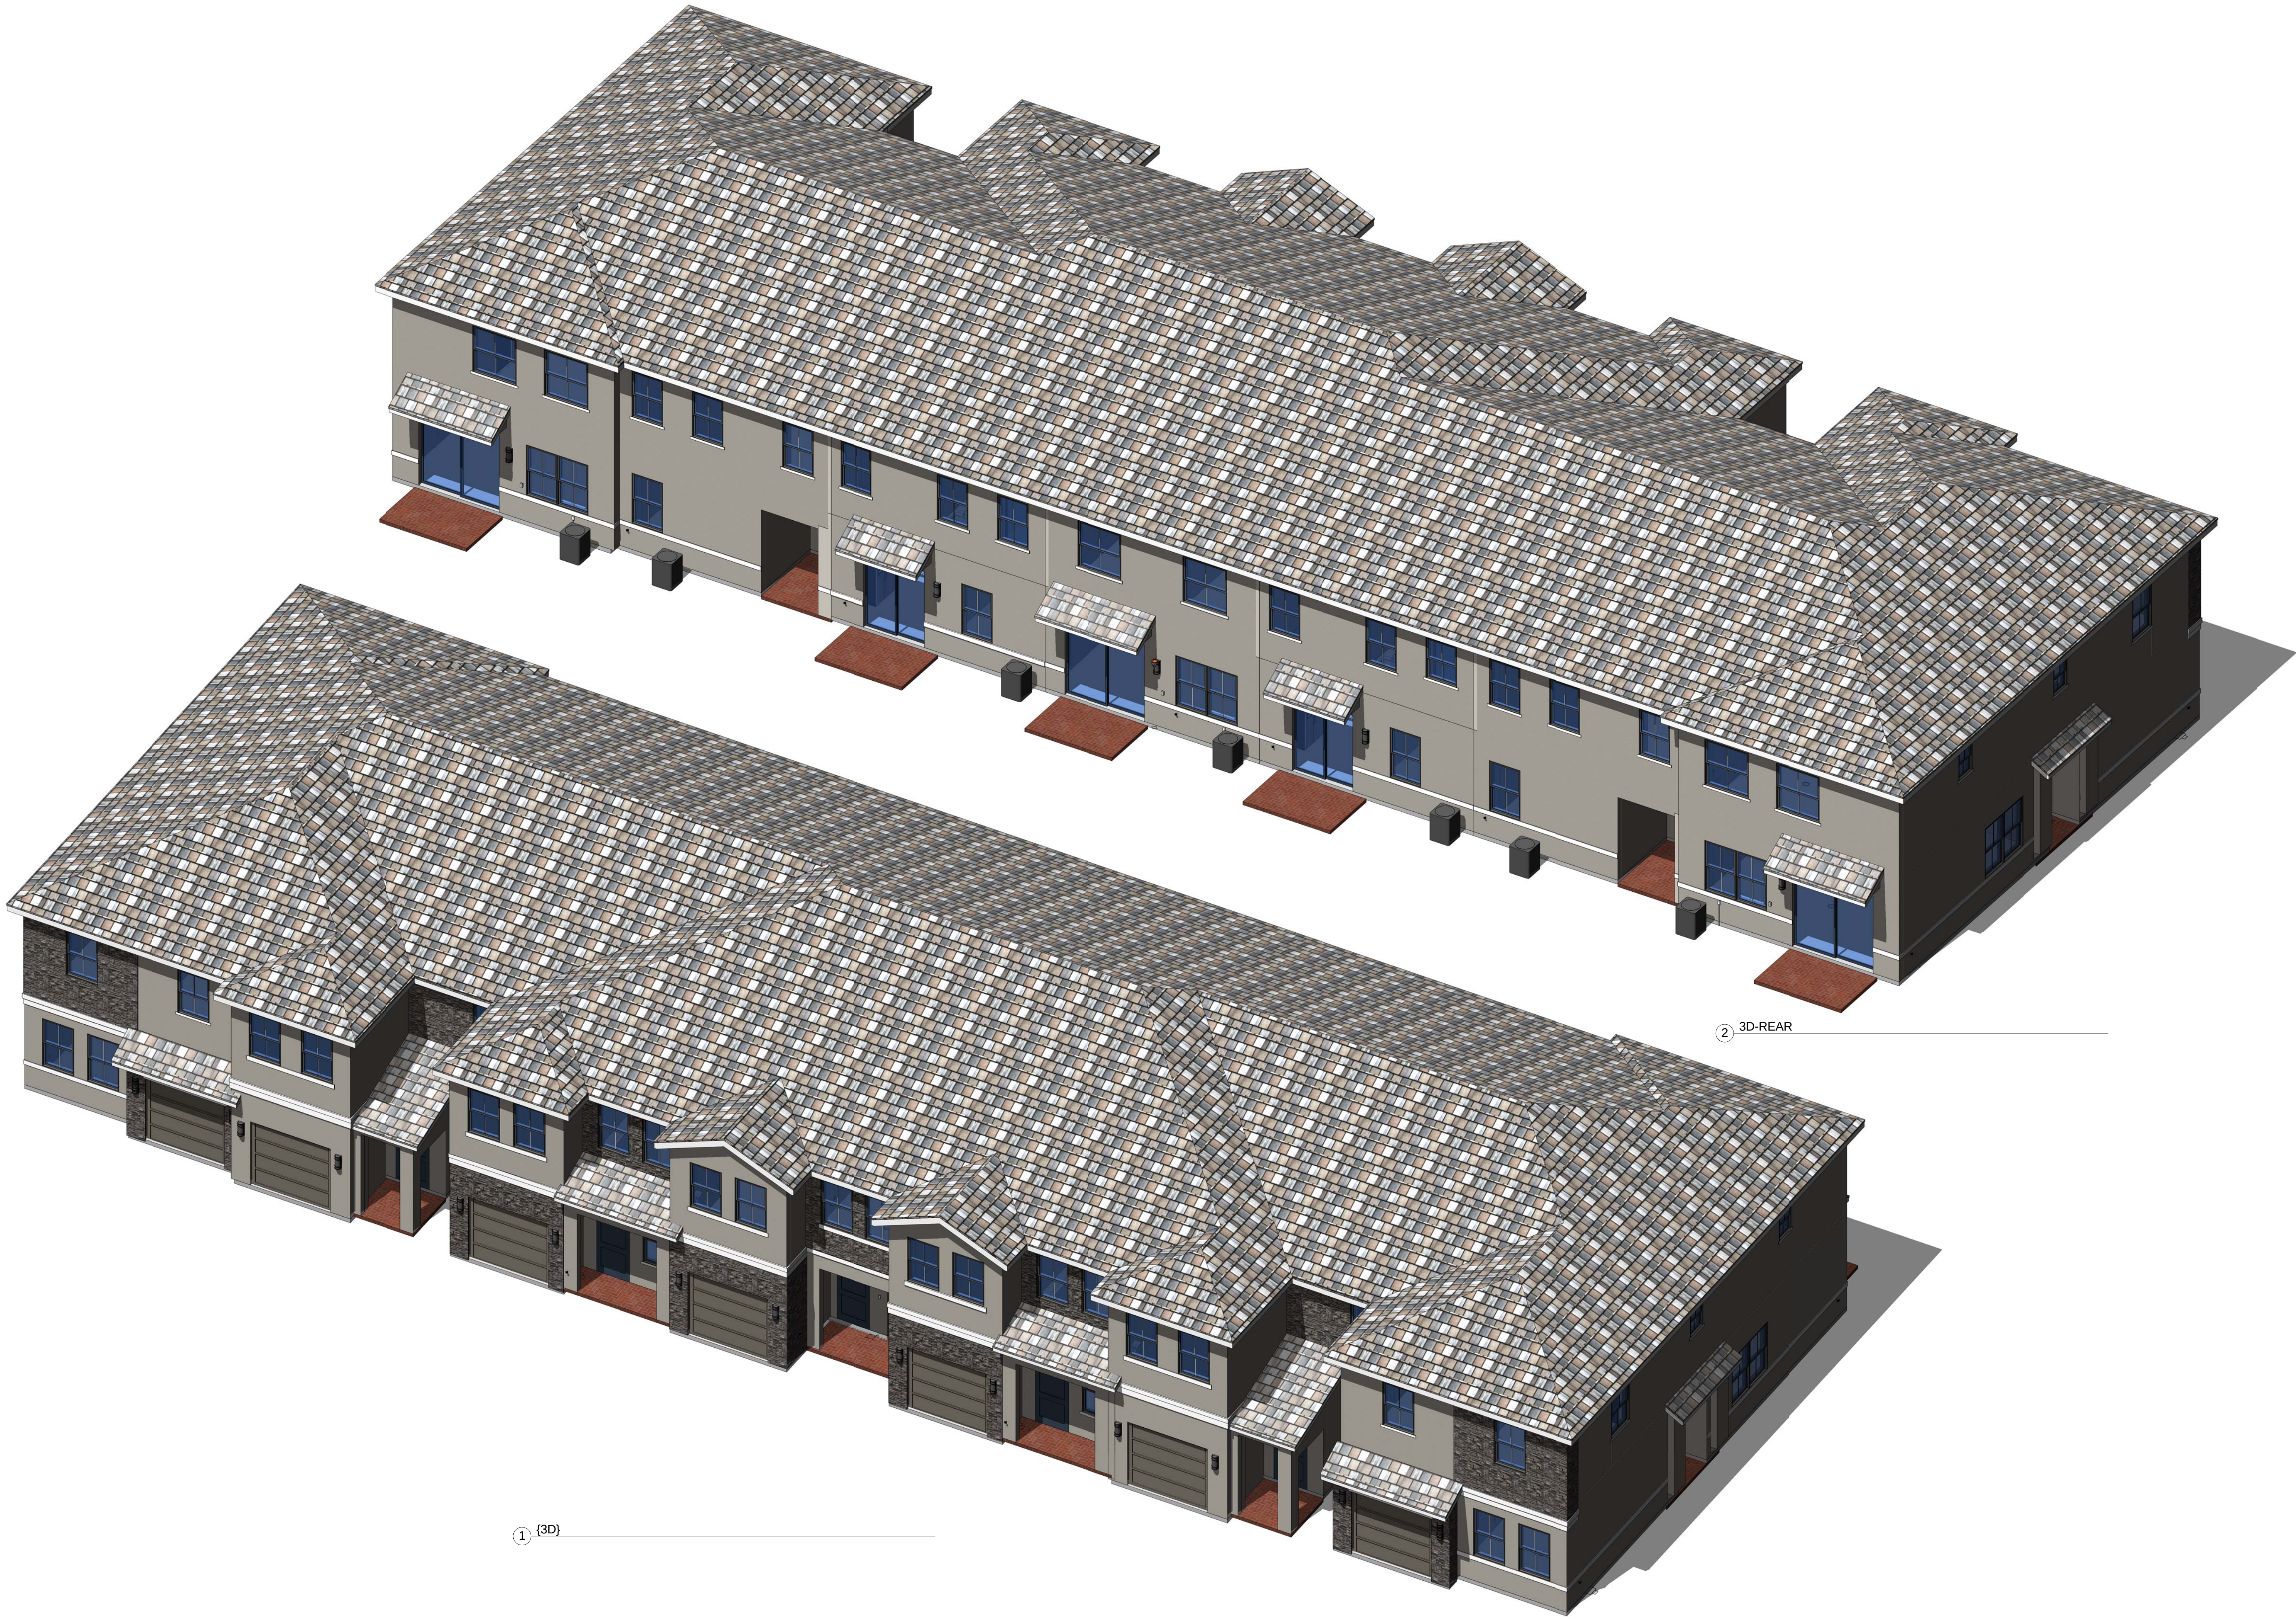

1 {3D}

2 3D-REAR

3D ELEVATION

PROJECT INFORMATION	SHEET INFORMATION
	7- UNIT BUILDING TYPE B
MERRICK	
PEMBROKE PINES, FLORIDA	

DH
Label
NYSE

D·R·HORTON[®]

America's Builder

www.drhorton.com

6123 LYONS ROAD, COCONUT CREEK, FL 33073 Tel: (954) 949-3079 Fax: (954) 928-8921

SPECIALTY ENGINEERING
CONSULTANTS, INC.

SPECIALTY ENGINEERING
CONSULTANTS, Inc.

1599 SW 30th AVE.
SUITE #20
BOYNTON BEACH, FL 33426

DADE - BROWARD - PALM BEACH
FL. CA. #009217

561 - 752 - 5440 OFFICE
561 - 752 - 5542 FAX

FILE NAME.
SCALE
DATE 01/13/2020
RVD. BY
DRWN. BY
REVISION
2/15/2021

SEAL
D. ADAM LeBLANC, PE FL #77012

SHEET #
A-3