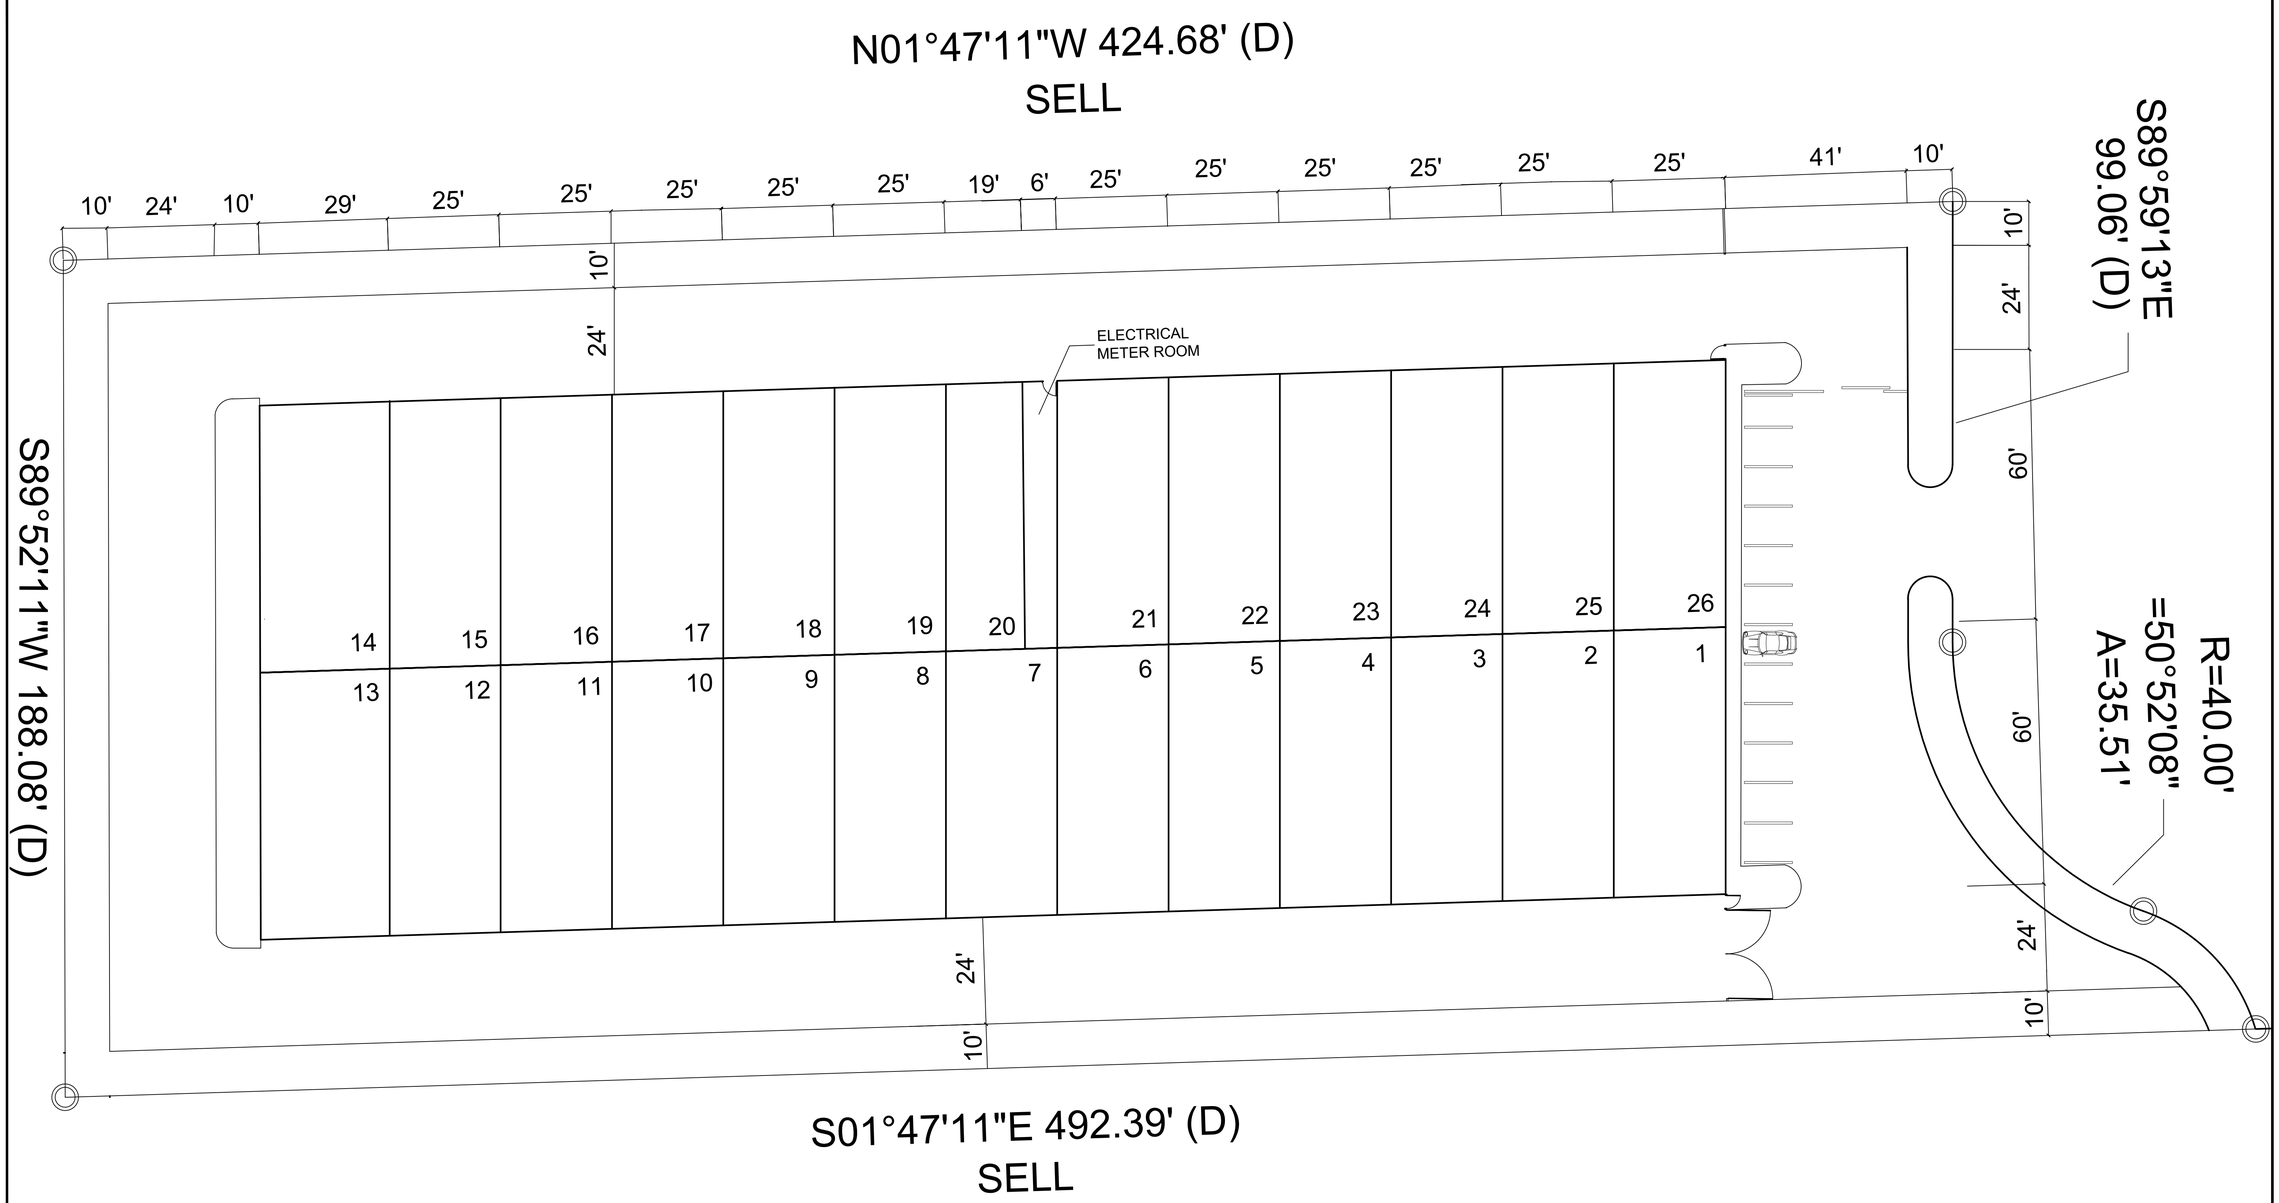

1A
A-01

SITE PLAN SURVEY

SCALE: 1/16" = 1'-0"

PADDOCK GARAGE
18810 PINES BLVD.
NORTH MIAMI FL 33161

NO:	DATE:	ISSUE:
	----	----

THE AUTO PROJECT
AUTOMOTIVE ENGINEERING

70 NE 4Th Ave
DELRAY BEACH, FL 33483

A-01

SURVEY