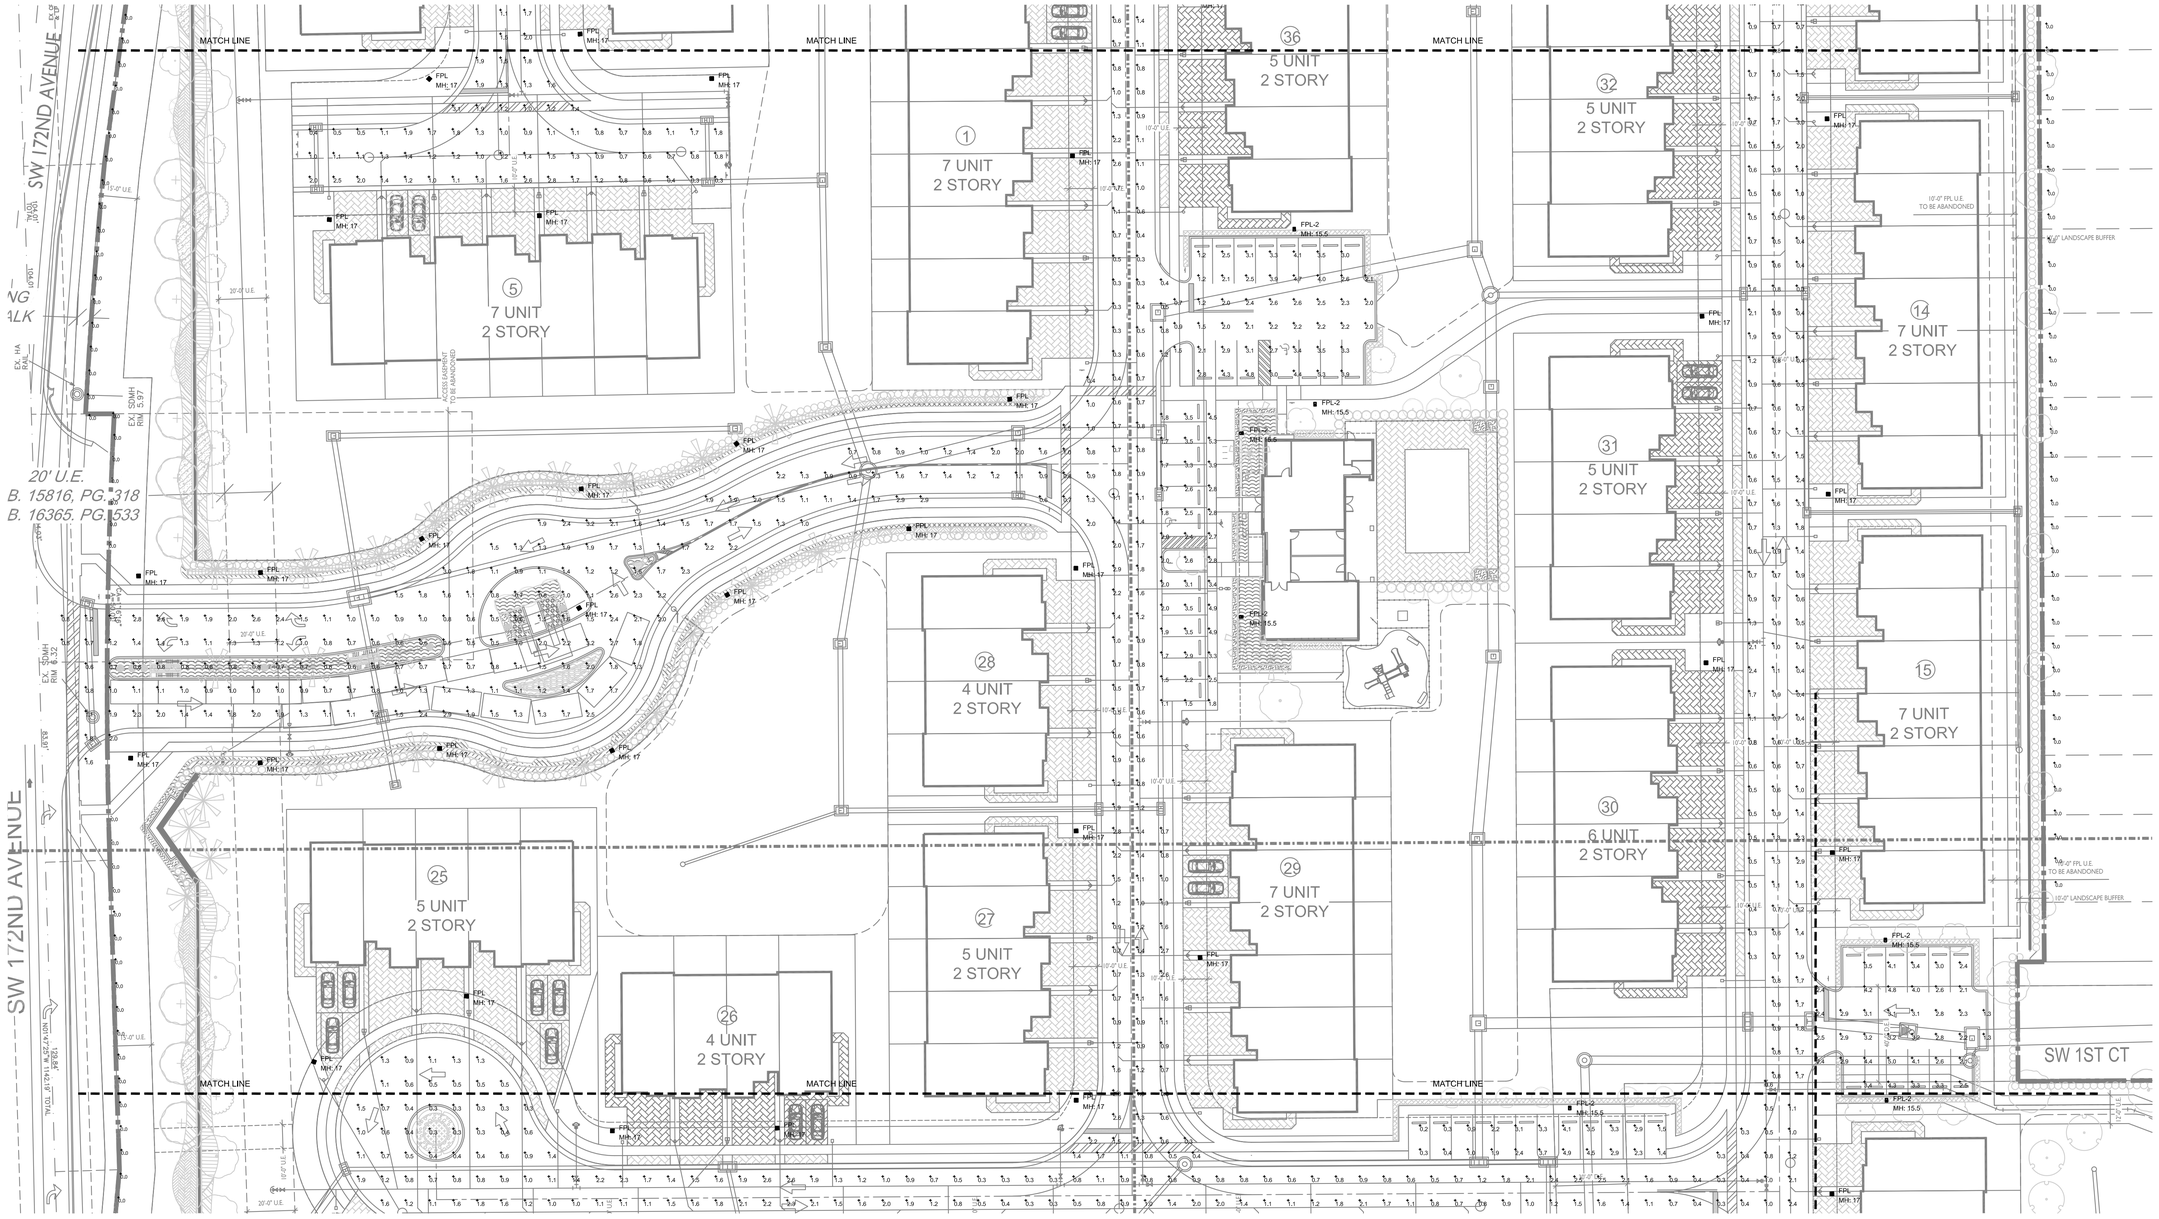

N

PHOTOMETRIC PLAN. (PARTIAL VIEW)

SCALE 1" = 30FT

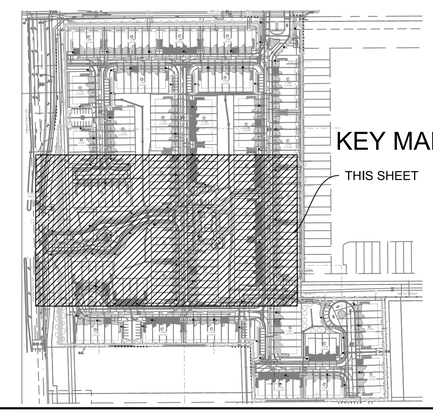

E & C Engineers, Inc.
Cert. of Auth # 26558
13812 Geranium Place
Wellington, Fl 33414
Tel (561) 712 1149
email: ed@ecengineers.com

DATE 2.24.2021

Eduardo Samour

Digitally signed by Eduardo Samour
Date: 2021.02.24 16:03:27 -05'00'

EDUARDO (ED) SAMOUR, P.E. # 41186

EDUARDO SAMOUR
LICENSE
No. 41186
STATE OF FLORIDA
PROFESSIONAL ENGINEER

WGI®
2035 Vista Parkway, West Palm Beach, FL 33411
Phone No. 866.909.2220 www.wgiinc.com
Cert No. 6091 - LB No. 7055

NO.	DATE	DESCRIPTION	BY

REVISIONS

CAD 19-3434 PHM.DWG	
JOB NO.	391500
DRAWN BY	KLJ
CHECK BY	DM
DATE	11-21-19

MERRICK SQUARE TOWNHOMES

PHOTOMETRIC PLAN

SHEET:

PHM-3

Eduardo Samour X:\PROJECTS\JOBS IN PROGRESS\19-3434 PEMBROKE PINE SCHOOL SITE\CADD\AutoCAD\Elec\Layout\Sheet\19-3434 PHM.dwg — Plotted: 2/24/2021 3:55:49 PM Saved: 2/24/2021 3:54:32 PM